| SPACING "D" | ROW "A" | NUMBER OF PLANTS/SQ. FT. |
|---|---|---|
| 36" O.C. | 31.20" | .12 |
| 30" O.C. | 26.00" | .18 |
| 24" O.C. | 20.76" | .28 |
| 12" O.C. | 10.44" | 1.15 |
| 10" O.C. | 8.64" | 1.66 |
| 8" O.C. | 6.96" | 2.60 |
| 6" O.C. | 5.16" | 4.61 |

NOTE:
PLANT QUANTITIES DETERMINED BY MULTIPLYING AREA (SQ. FT.)
BY NUMBER OF PLANTS/SQ. FT. FOR REQUIRED SPACING.

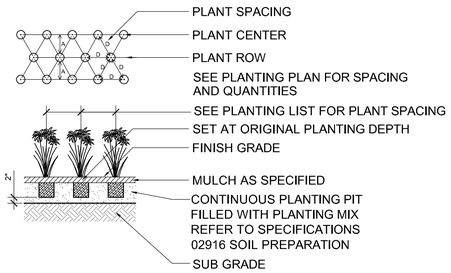


## E PERENNIAL PLANTING
SCALE: 1/2" = 1'-0"

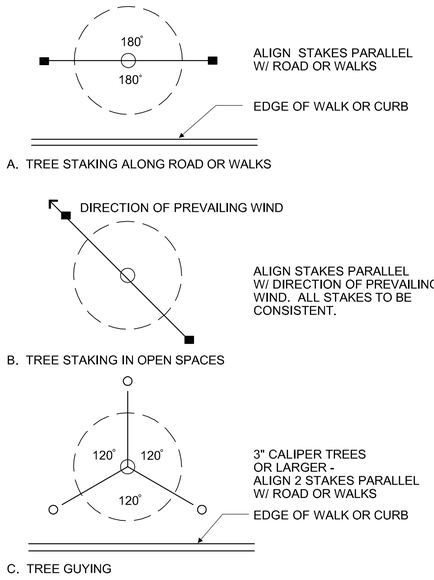


## C TREE STAKING LAYOUT
NO SCALE

p-stake.dwg

NOTE: EXAMINE ENTIRE TREE AND REMOVE ALL NURSERY TAGS, ROPE, STRING, OR SURVEYORS TAPE TO PREVENT FUTURE GIRDLING.

SURROUNDING SOIL SHOULD NOT EXCEED 80% COMPACTION, DRAINAGE WILL BE REQUIRED IF COMPACTED SOILS ARE PRESENT

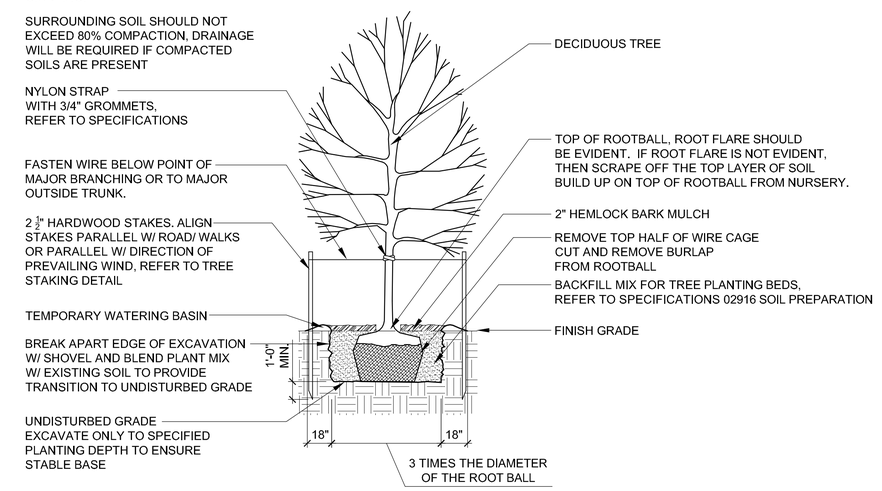


## A TREE PLANTING
SCALE 1/4" = 1'-0"

p-decidtree.dwg

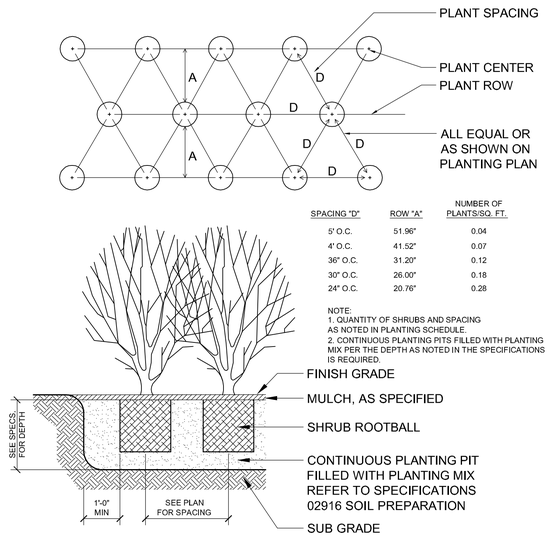


| SPACING "D" | ROW "A" | NUMBER OF PLANTS/SQ. FT. |
|---|---|---|
| 5' O.C. | 51.96" | 0.04 |
| 4' O.C. | 41.52" | 0.07 |
| 36" O.C. | 31.20" | 0.12 |
| 30" O.C. | 26.00" | 0.18 |
| 24" O.C. | 20.76" | 0.28 |

NOTE:
1. QUANTITY OF SHRUBS AND SPACING AS NOTED IN PLANTING SCHEDULE.
2. CONTINUOUS PLANTING PITS FILLED WITH PLANTING MIX PER THE DEPTH AS NOTED IN THE SPECIFICATIONS IS REQUIRED.




## D SHRUB PLANTING
SCALE: 1/2" = 1'-0"

NOTE:
EXAMINE ENTIRE TREE AND REMOVE ALL NURSERY TAGS, ROPE, STRING, OR SURVEYORS TAPE TO PREVENT FUTURE GIRDLING.

SURROUNDING SOIL SHOULD NOT EXCEED 80% COMPACTION, DRAINAGE WILL BE REQUIRED IF COMPACTED SOILS ARE PRESENT

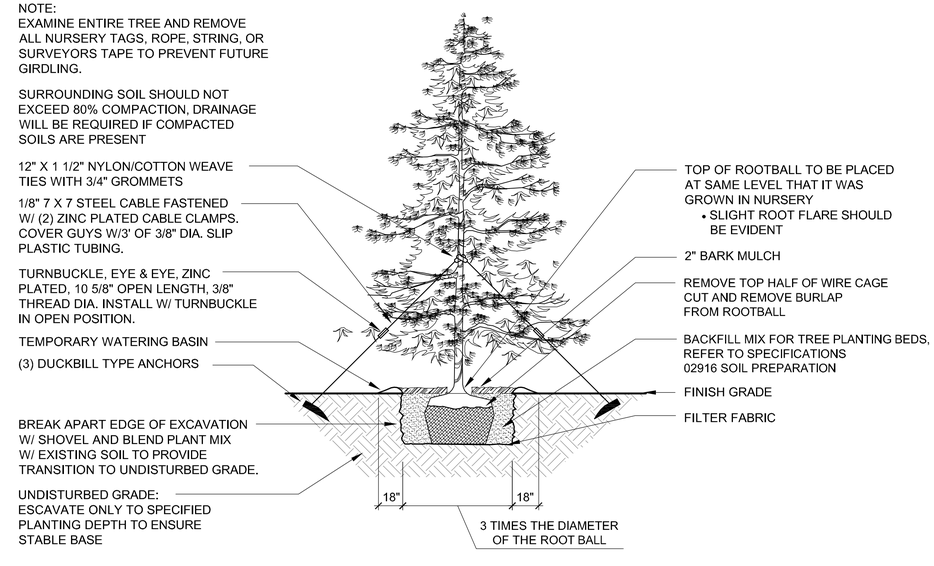


## B EVERGREEN PLANTING
SCALE 1/4" = 1'-0"

p-evertree.dwg

Hannaford

Hinesburg, Vermont


LANDSCAPE ARCHITECT

SE GROUP

131 CHURCH STREET
BURLINGTON, VT 05401

TEL: 802.862.0098
FAX: 802.865.2440
WWW.SEGROUP.COM


DEVELOPER / APPLICANT
MARTIN'S FOOD OF SOUTH BURLINGTON, INC
P.O. BOX 1000
PORTLAND, ME 04104

OWNER
BERNARD A. GIROUX TRUST
JUNE T. GIROUX TRUST
VICTOR T. GIROUX TRUST
RAMONA. GIROUX TRUST
9318 ROUTE 116
HINESBURG, VT

CIVIL & SITE ENGINEER
O'LEARY-BURKE CIVIL ASSOCIATES, PLC.
1 CORPORATE DRIVE, SUITE 1
ESSEX JCT., VT 05452

TRAFFIC CONSULTANT
LAMOUREUX & DICKINSON
14 MORSE DRIVE
ESSEX JCT., VT 05452

ENVIRONMENTAL
VHB / PIONEER
7056 ROUTE 7
NORTH FERRISBURGH, VT. 05473

North

Scale: AS NOTED

Date: 11/09/10

Drawn By: mkw

Checked By: mph

Revisions:

| Rev. | Description | Date | By |
|---|---|---|---|
| 2 | Amended application with revised site plan design. | 7/26/10 | mkw |
| 1 | Added mature tree heights. | 11/17/10 | mkw |

Title
LANDSCAPE DETAILS

Sheet Number:
L3

Project Number:

File: