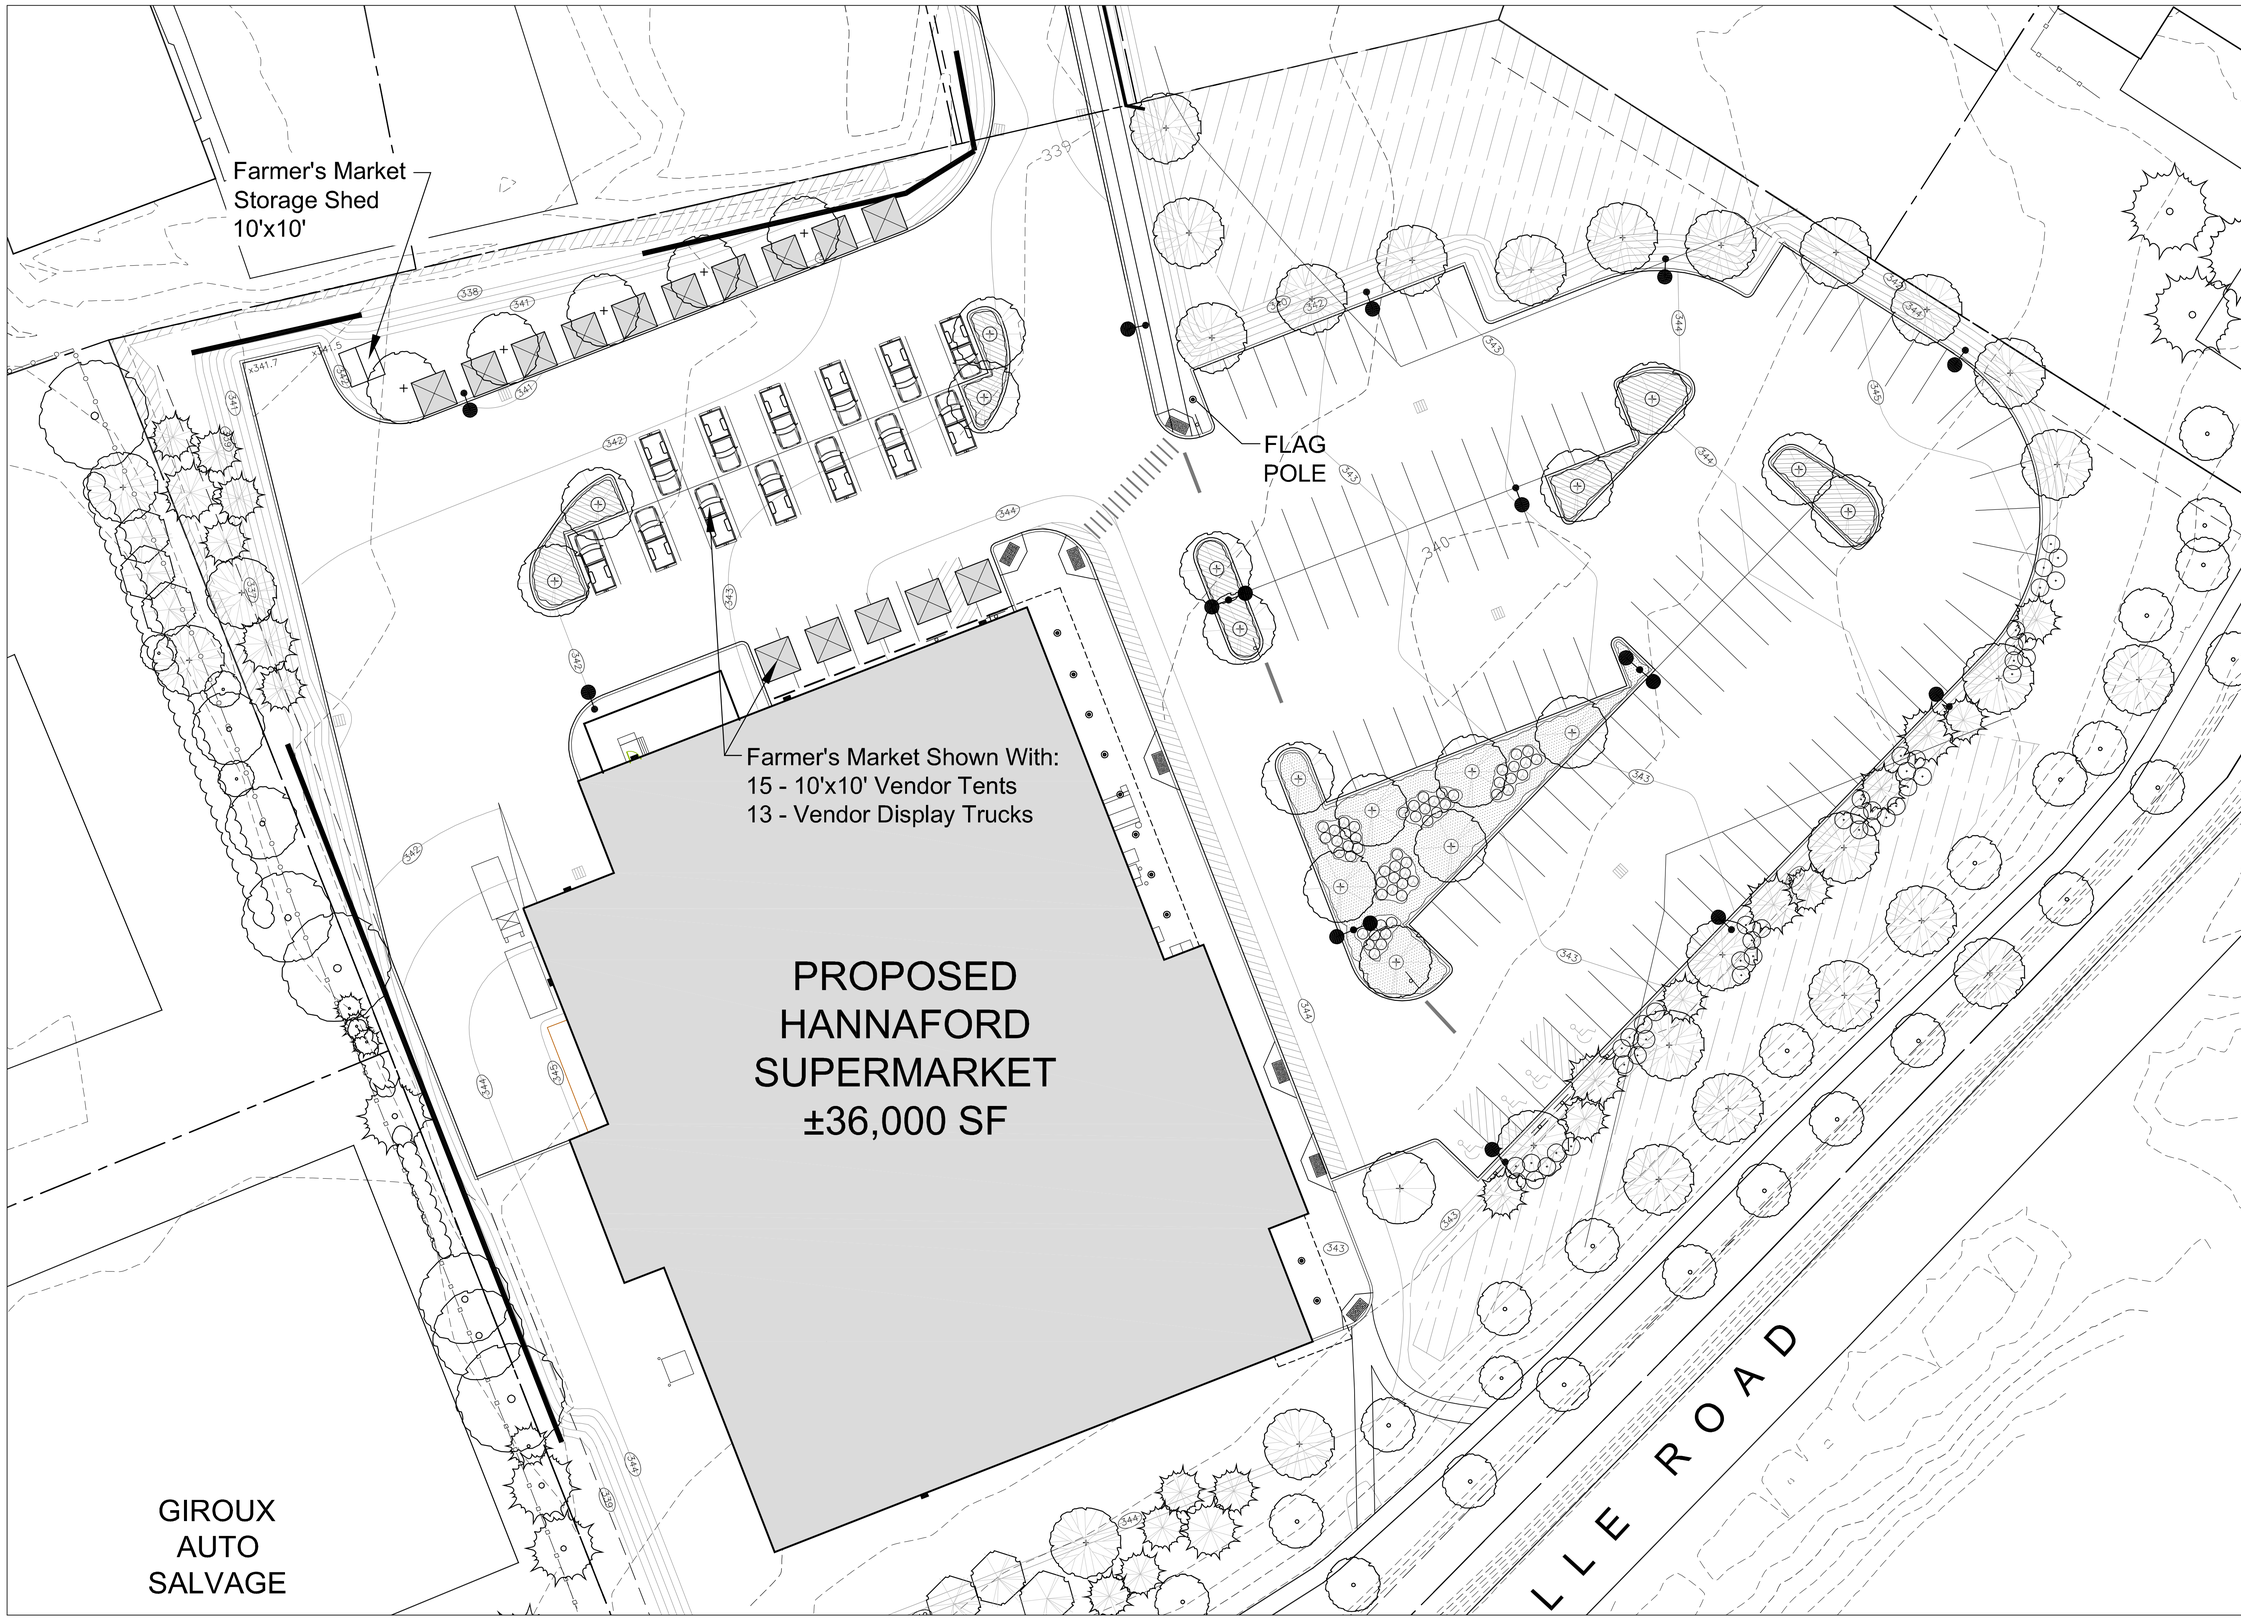

Hinesburg, Vermont

LANDSCAPE ARCHITECT

SE GROUP
131 CHURCH STREET
BURLINGTON, VT 05401
TEL: 802.862.0098
FAX: 802.865.2440
WWW.SEGROUP.COM

DEVELOPER / APPLICANT
MARTIN'S FOOD OF SOUTH
BURLINGTON, INC
P.O. BOX 1000
PORTLAND, ME 04104

OWNER
BERNARD A. GIROUX TRUST
JUNE T. GIROUX TRUST
VICTOR T. GIROUX TRUST
RAMONA. GIROUX TRUST
9318 ROUTE 116
HINESBURG, VT

CIVIL & SITE ENGINEER
O'LEARY-BURKE CIVIL
ASSOCIATES, PLC.
1 CORPORATE DRIVE, SUITE 1
ESSEX JCT., VT 05452

TRAFFIC CONSULTANT
LAMOUREUX & DICKINSON
14 MORSE DRIVE
ESSEX JCT., VT 05452

ENVIRONMENTAL
VHB / PIONEER
7056 ROUTE 7
NORTH FERRISBURGH, VT. 05473

0 10' 20' 40'

North

Scale: 1" = 20'

Date: 11/09/10

Drawn By: mkw

Checked By: mph

Revisions:

Rev.	Description	Date	By
2	Amended application with revised site plan design.	7/26/10	mkw
1	Added mature tree heights.	11/17/10	mkw

Title
FARMER'S MARKET PLAN

Sheet Number:

L4

Project Number:

File: