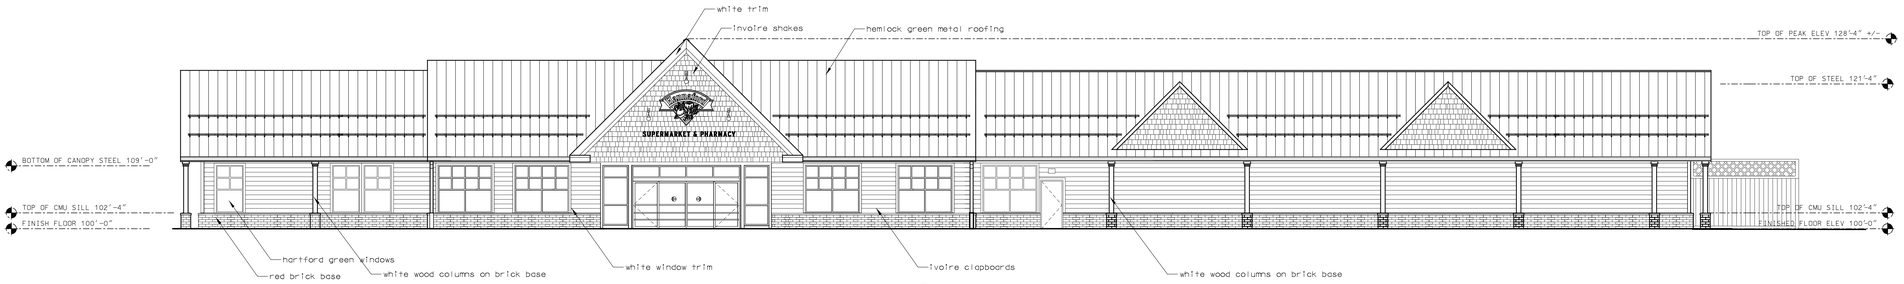

1 EAST ELEVATION

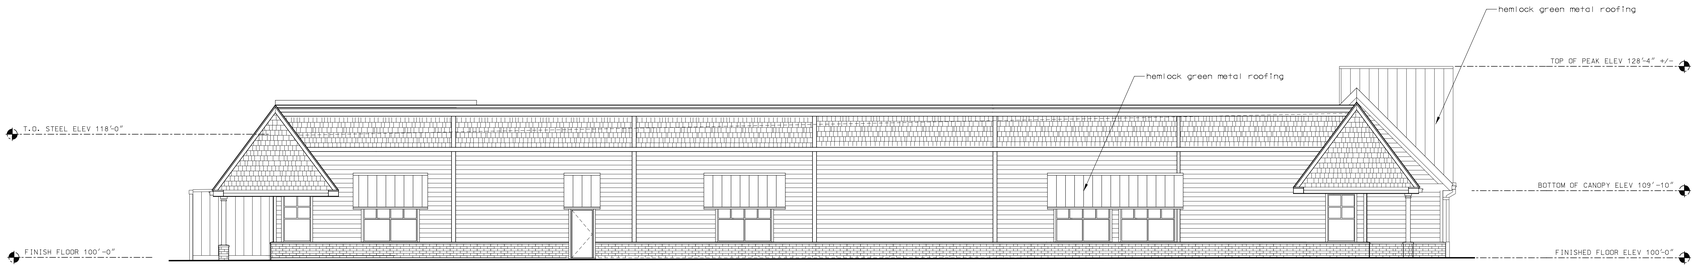

2 SOUTH ELEVATION

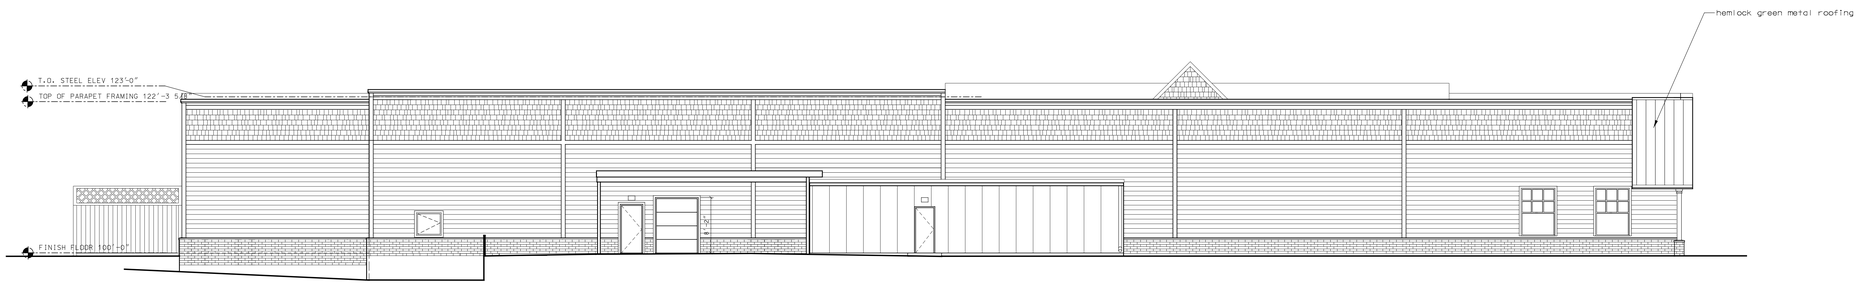

3 WEST ELEVATION

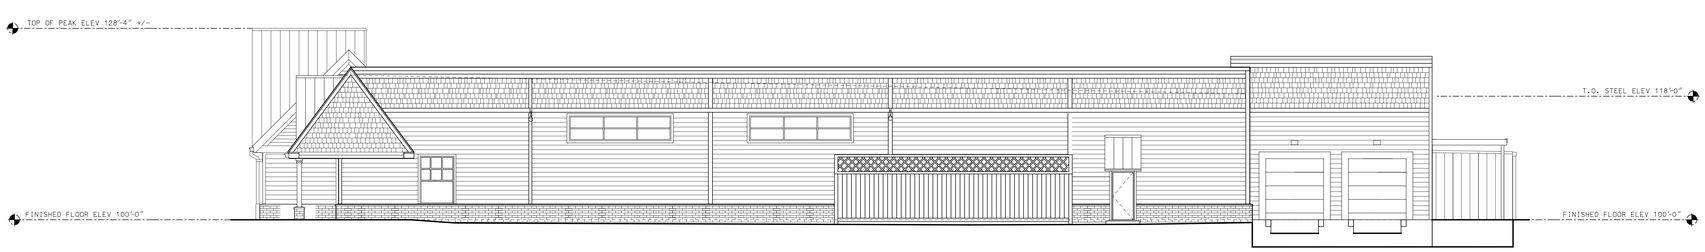

4 NORTH ELEVATION

Hannaford Bros. Co.
Design Services
PO Box 1000, Portland, ME 04104
(207) 883-2911

NO	REVISIONS	DATE	BY

NO	REVISIONS	DATE	BY
0	ISSUED FOR DESIGN DEVELOPMENT	04/26/2010	DEPP

Sheet Title
EXTERIOR ELEVATION

Scale	1/8" = 1'-0"	Design	LAM
Date	July 25, 2011	Drawn	LAM

© 2010 Hannaford Bros Co

HANNAFORD SUPERMARKET & PHARMACY
35K PROTOTYPE

Sheet No.
A201

7/25/2011 1:51:18 PM Lincoln/Owen
P:\Hannaford\Hanaford\p201-owen.dwg
MODEL NAME: Default