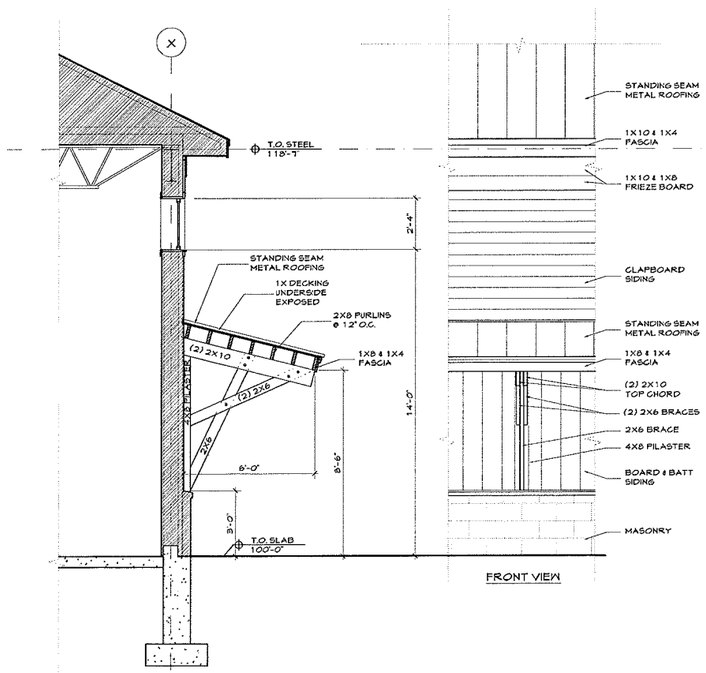

TYP. WALL SECTION AT CANOPY

SCALE: 3/8" = 1'-0"

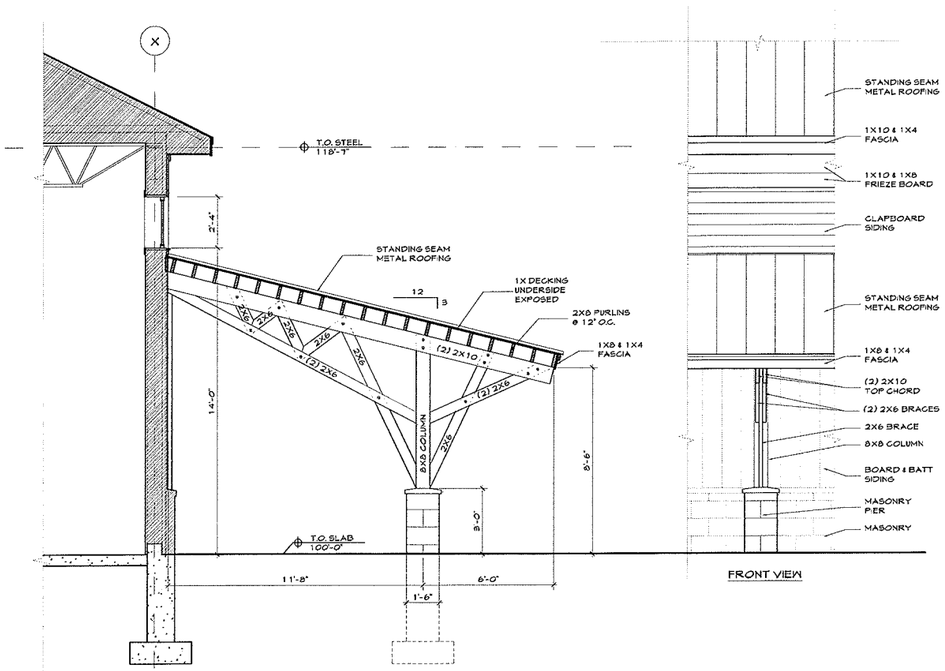

TYP. WALL SECTION @ PORCH

SCALE: 3/8" = 1'-0"

BAST & ROOD ARCHITECTS
187 WINDROW LANE
PO BOX 220
HINESBURG, VT 05461

TEL: 802 - 482 - 5200
FAX: 802 - 482 - 3953
EMAIL: bastroodegnavt.net

MUNICIPAL REVIEW SET, NOT FOR CONSTRUCTION

PROPOSED REVISIONS

HANNAFORD SUPERMARKET

COMMERCE STREET
HINESBURG, VERMONT 05461

DRAWING TITLE

WALL SECTIONS

SCALE

DATE

MAY 7, 2012

DRAWING NUMBER

A-3