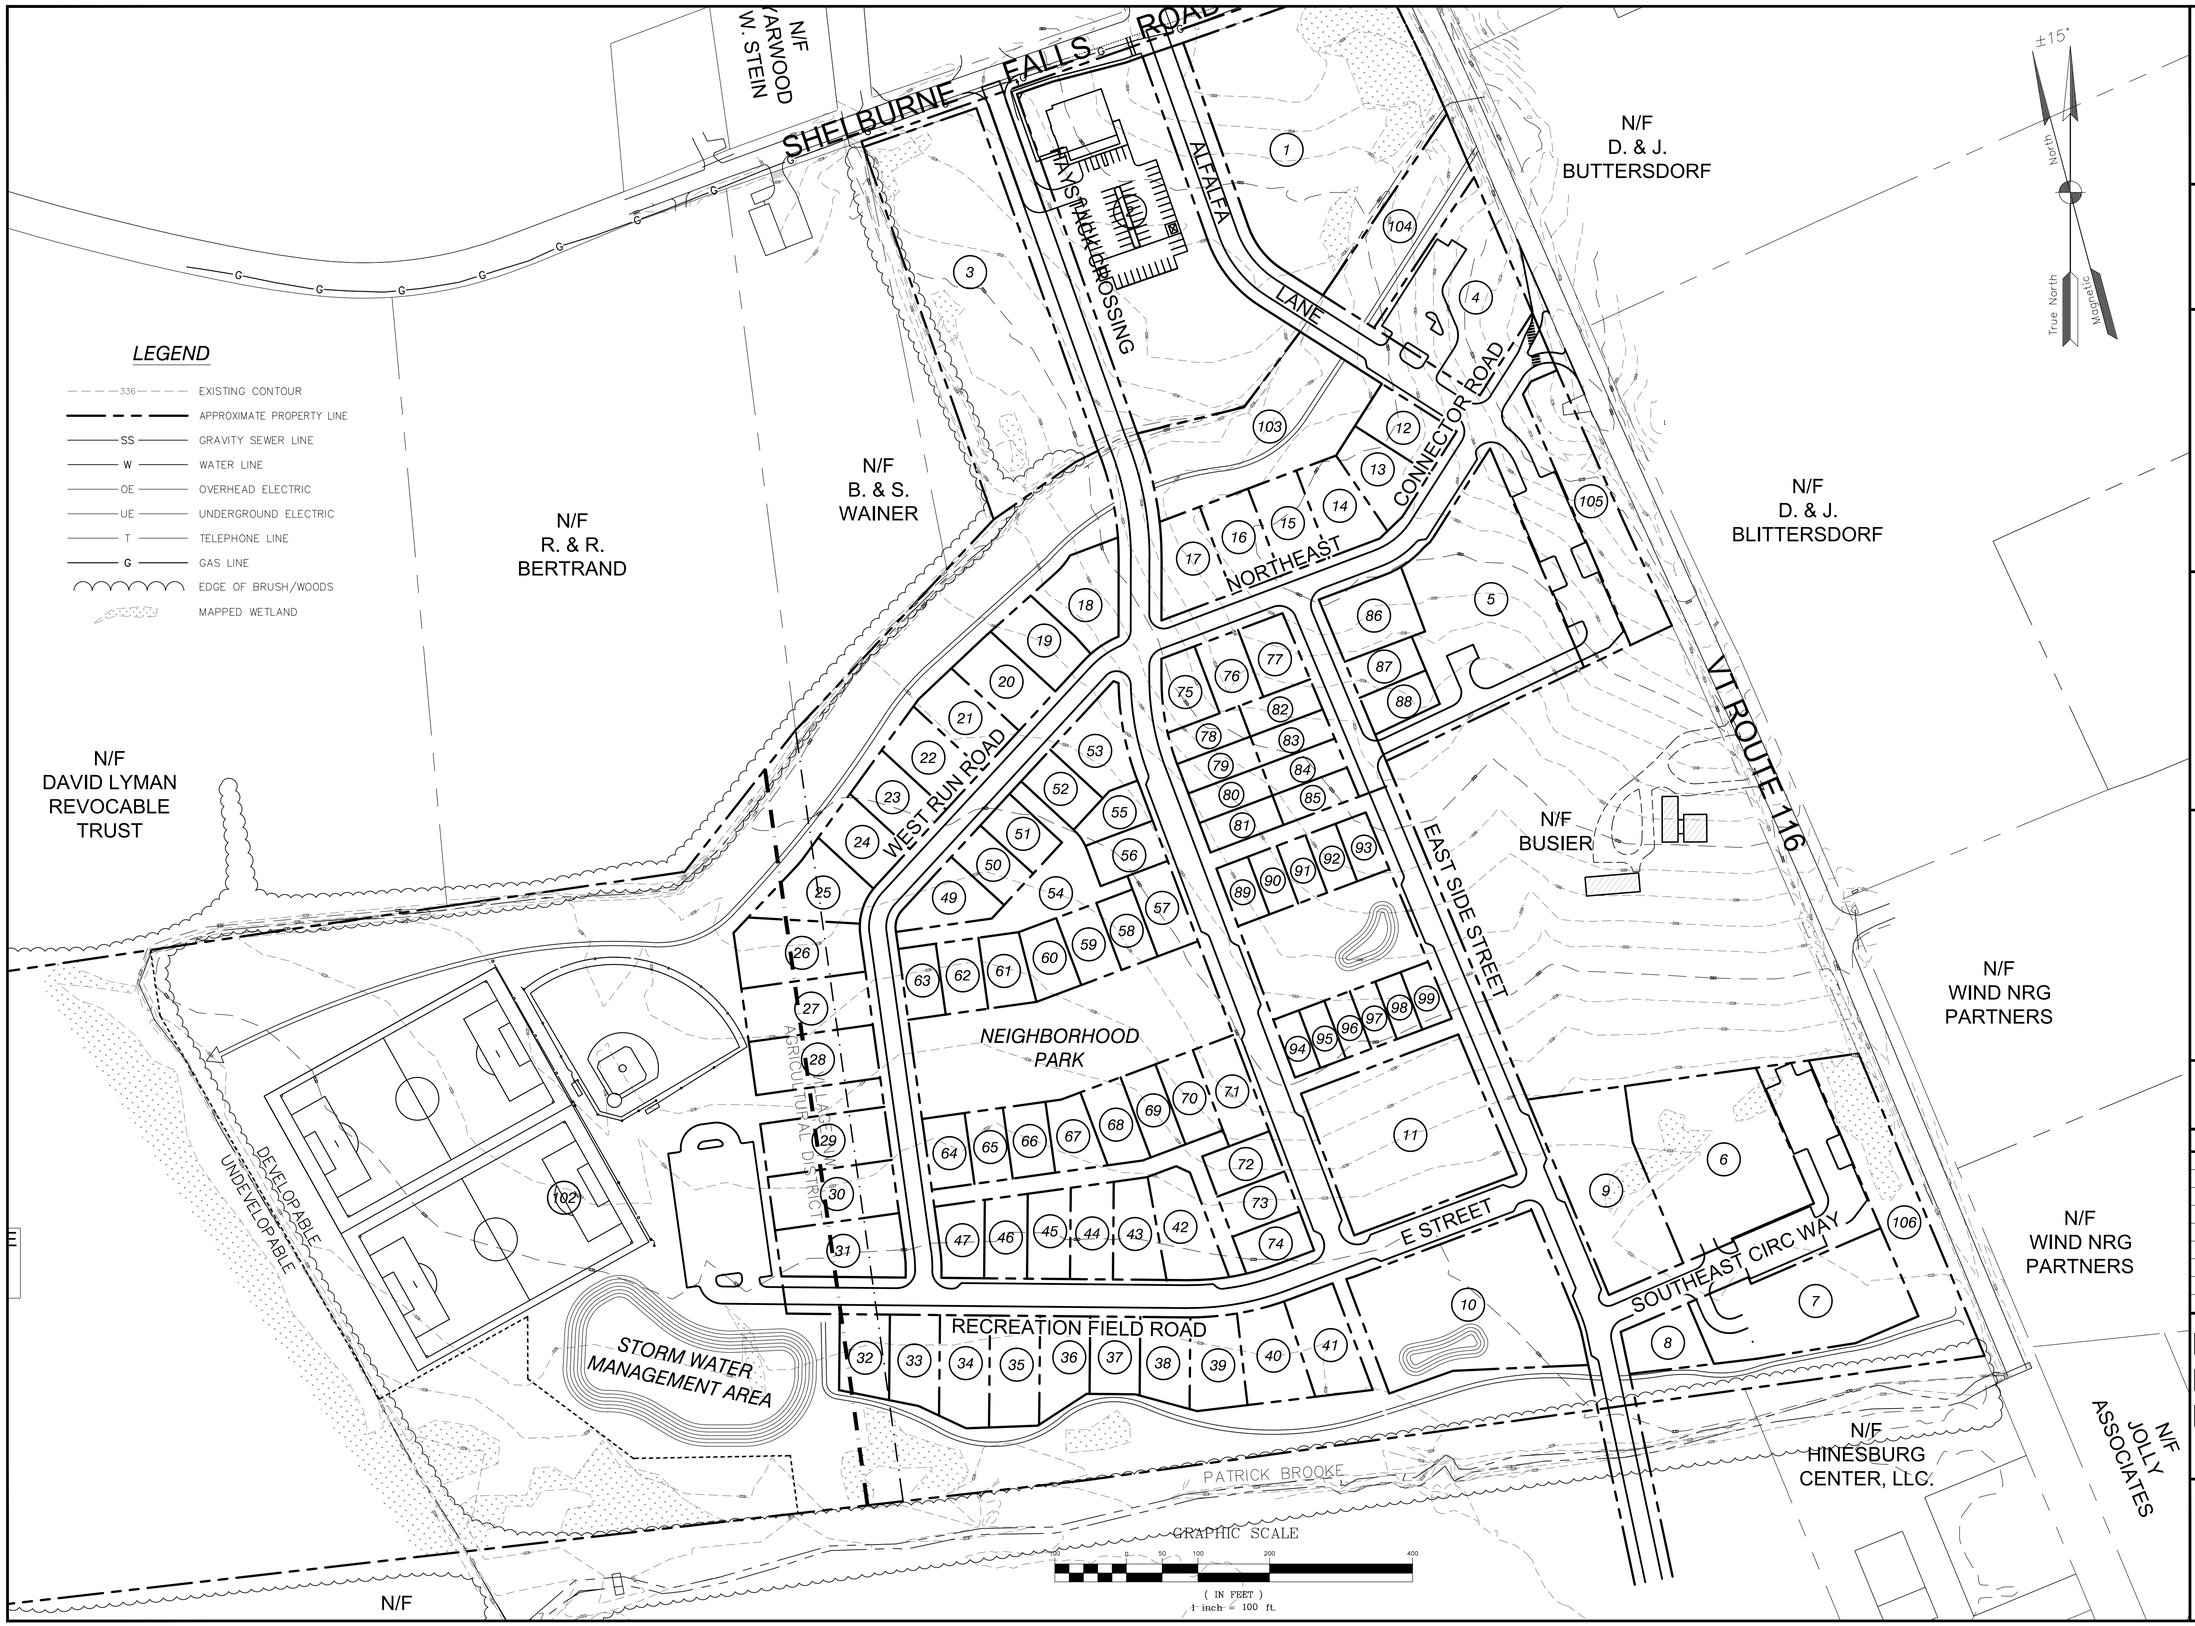

SITE ENGINEER:

CIVIL ENGINEERING ASSOCIATES, INC.
10 MANSFIELD VIEW LANE, SOUTH BURLINGTON, VT 05403
802-864-2323 FAX: 802-864-2271 web: www.cea-vt.com

COPYRIGHT © 2013 - ALL RIGHTS RESERVED

DRAWN: SAL
CHECKED: DSM
APPROVED: DSM

OWNER:

HAYSTACK CROSSING, LLC
c/o JOSEPH BISSONETTE
302 WATER TOWER CIRCLE
COLCHESTER, VERMONT 05446

APPLICANT:

BLACKROCK CONSTRUCTION, LLC
302 WATER TOWER CIRCLE
COLCHESTER, VERMONT 05446

PROJECT:

HAYSTACK CROSSING

SHELBURNE FALLS ROAD
VERMONT ROUTE 116
HINESBURG, VERMONT 05461

LOCATION MAP
1" = 2000'

DATE	CHECKED	REVISION

PROPOSED LOT LAYOUT PLAN

DATE: JAN., 2014
SCALE: 1" = 100'
PROJ. NO.: 13127.00

DRAWING NUMBER: C1.1

P:\Jobs\2013\13127\Dwg\13127E_SITE.dwg, 1/3/2014 12:41:34 PM