received 6/24/14

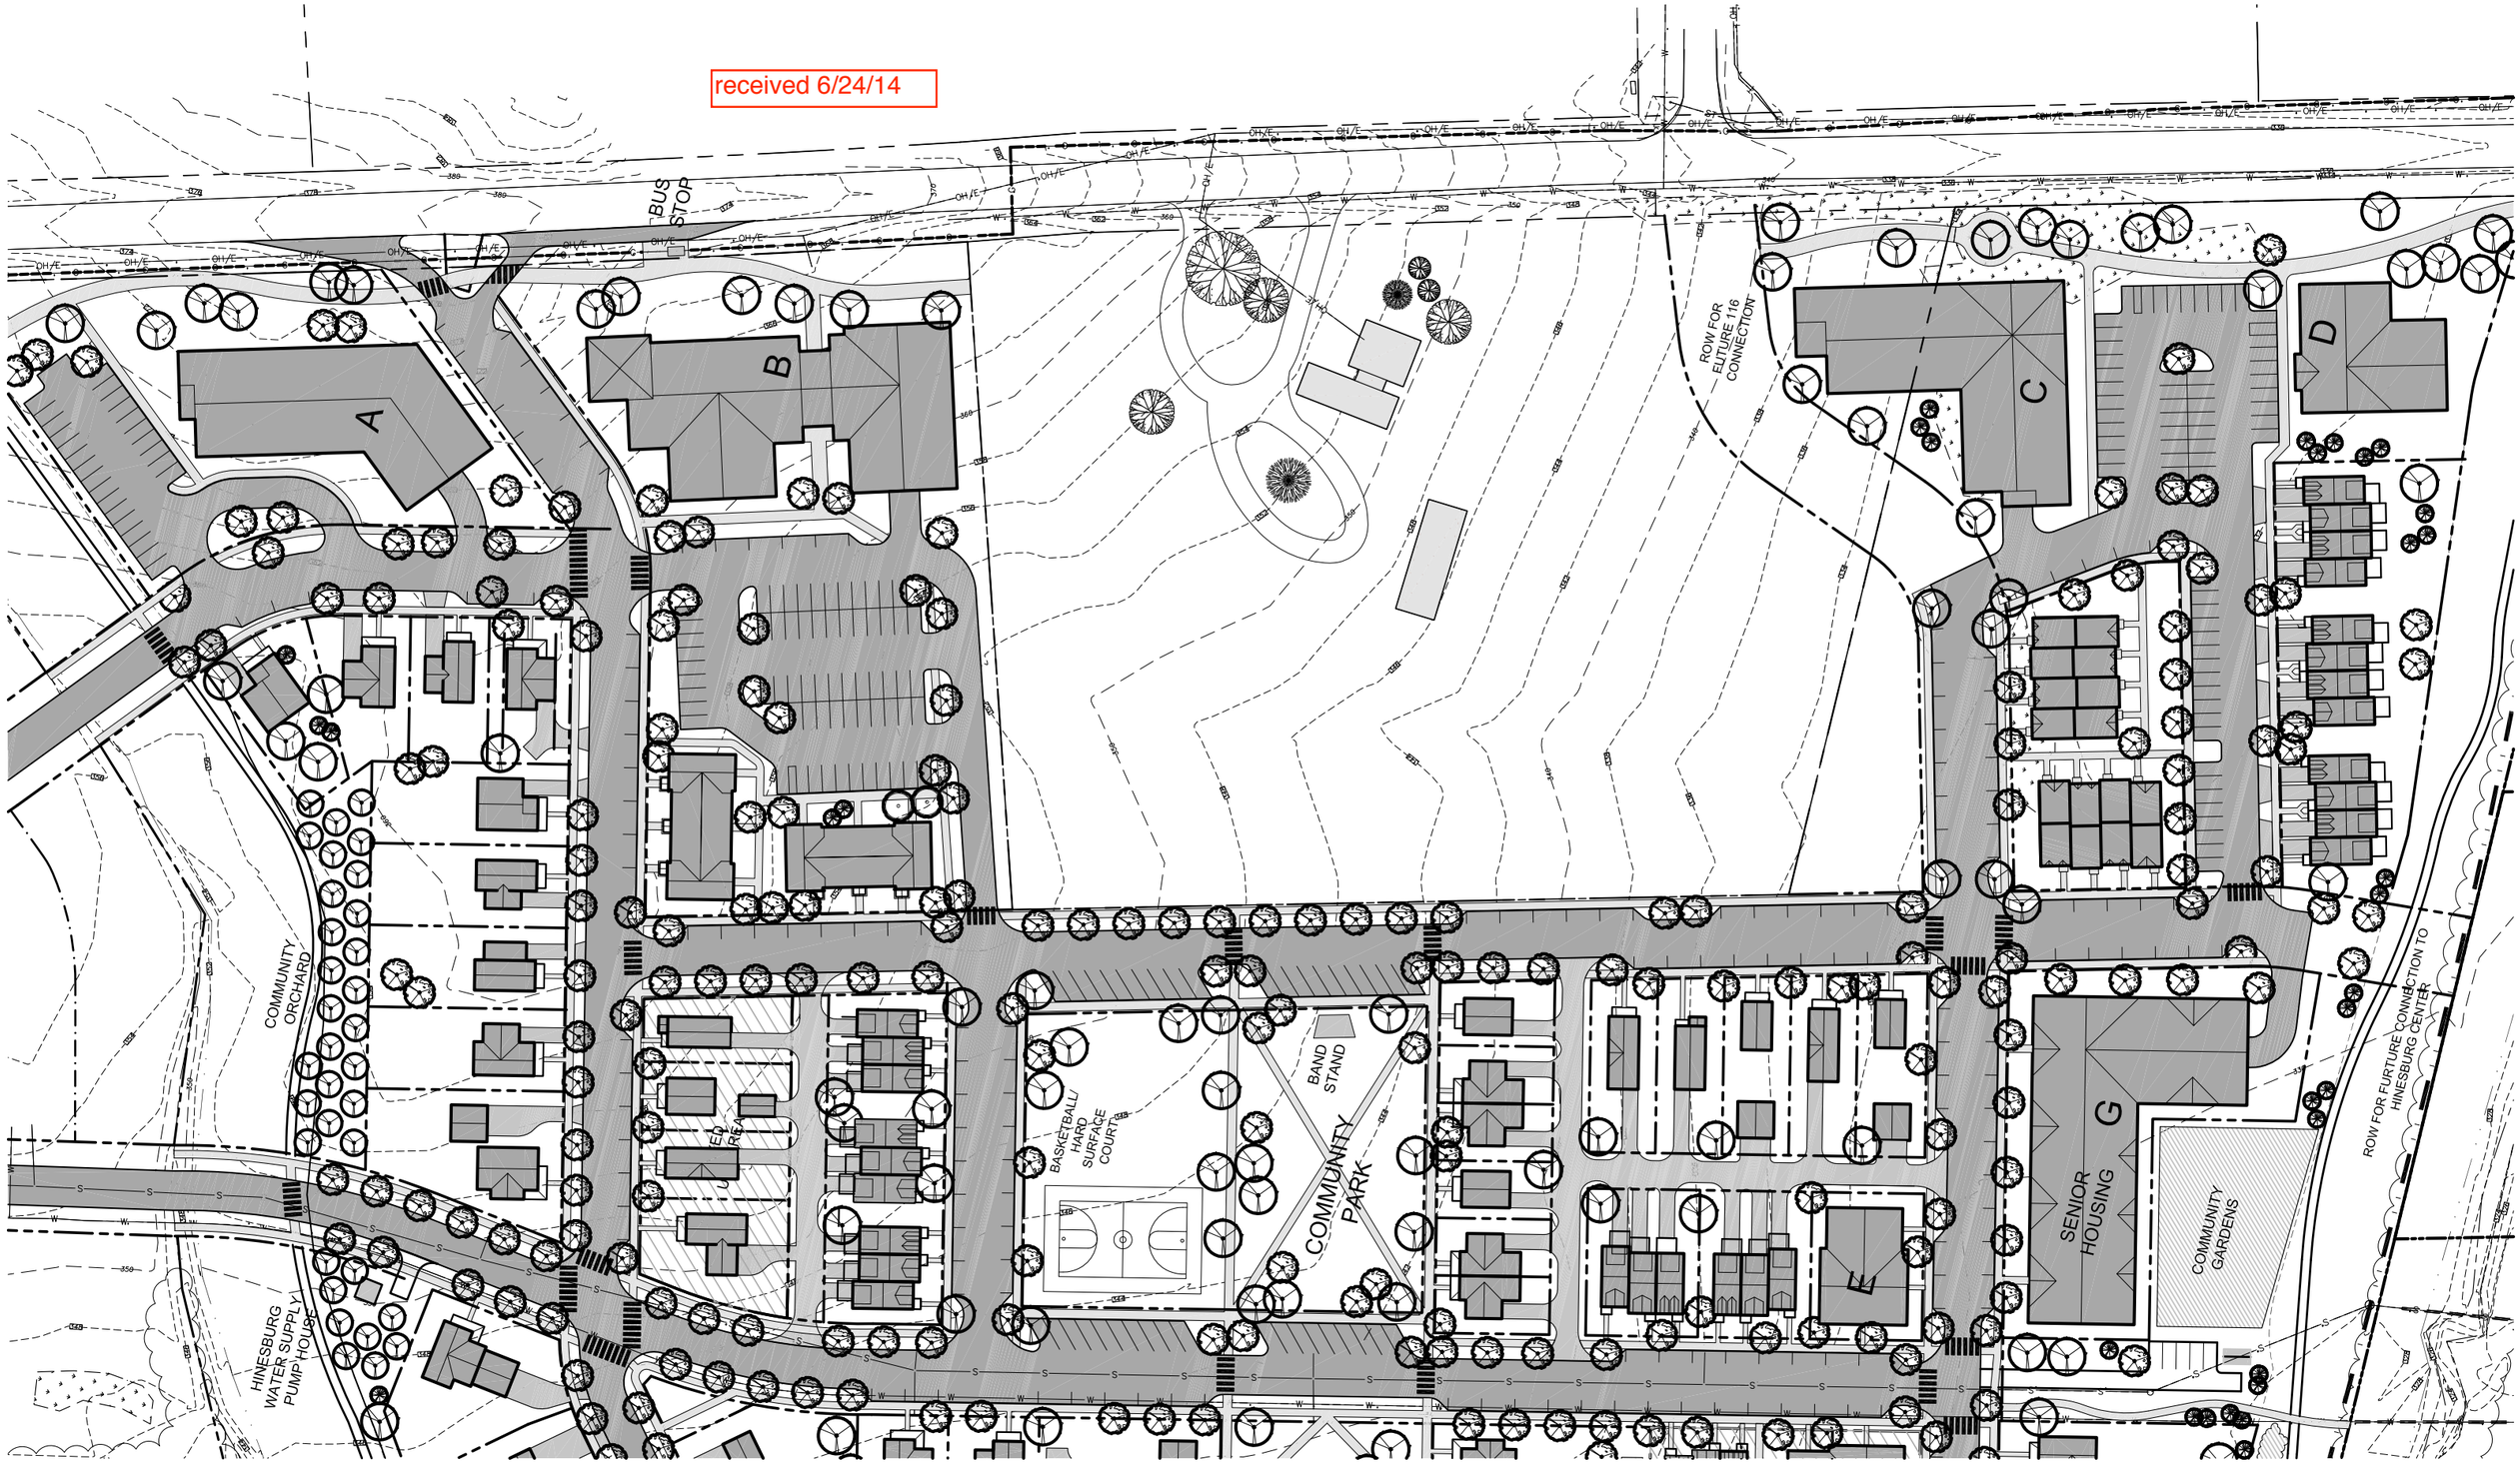

T. J. Boyle Associates LLC

landscape architects • planning consultants

301 college street • burlington • vermont • 05401 802• 658 • 3555 www.tjboyle.com

north

tkd drawn by	6-23-2014 date	Haystack Crossing	sheet no:
scale 1" = 100'		Conceptual Layout - Option A	S-1