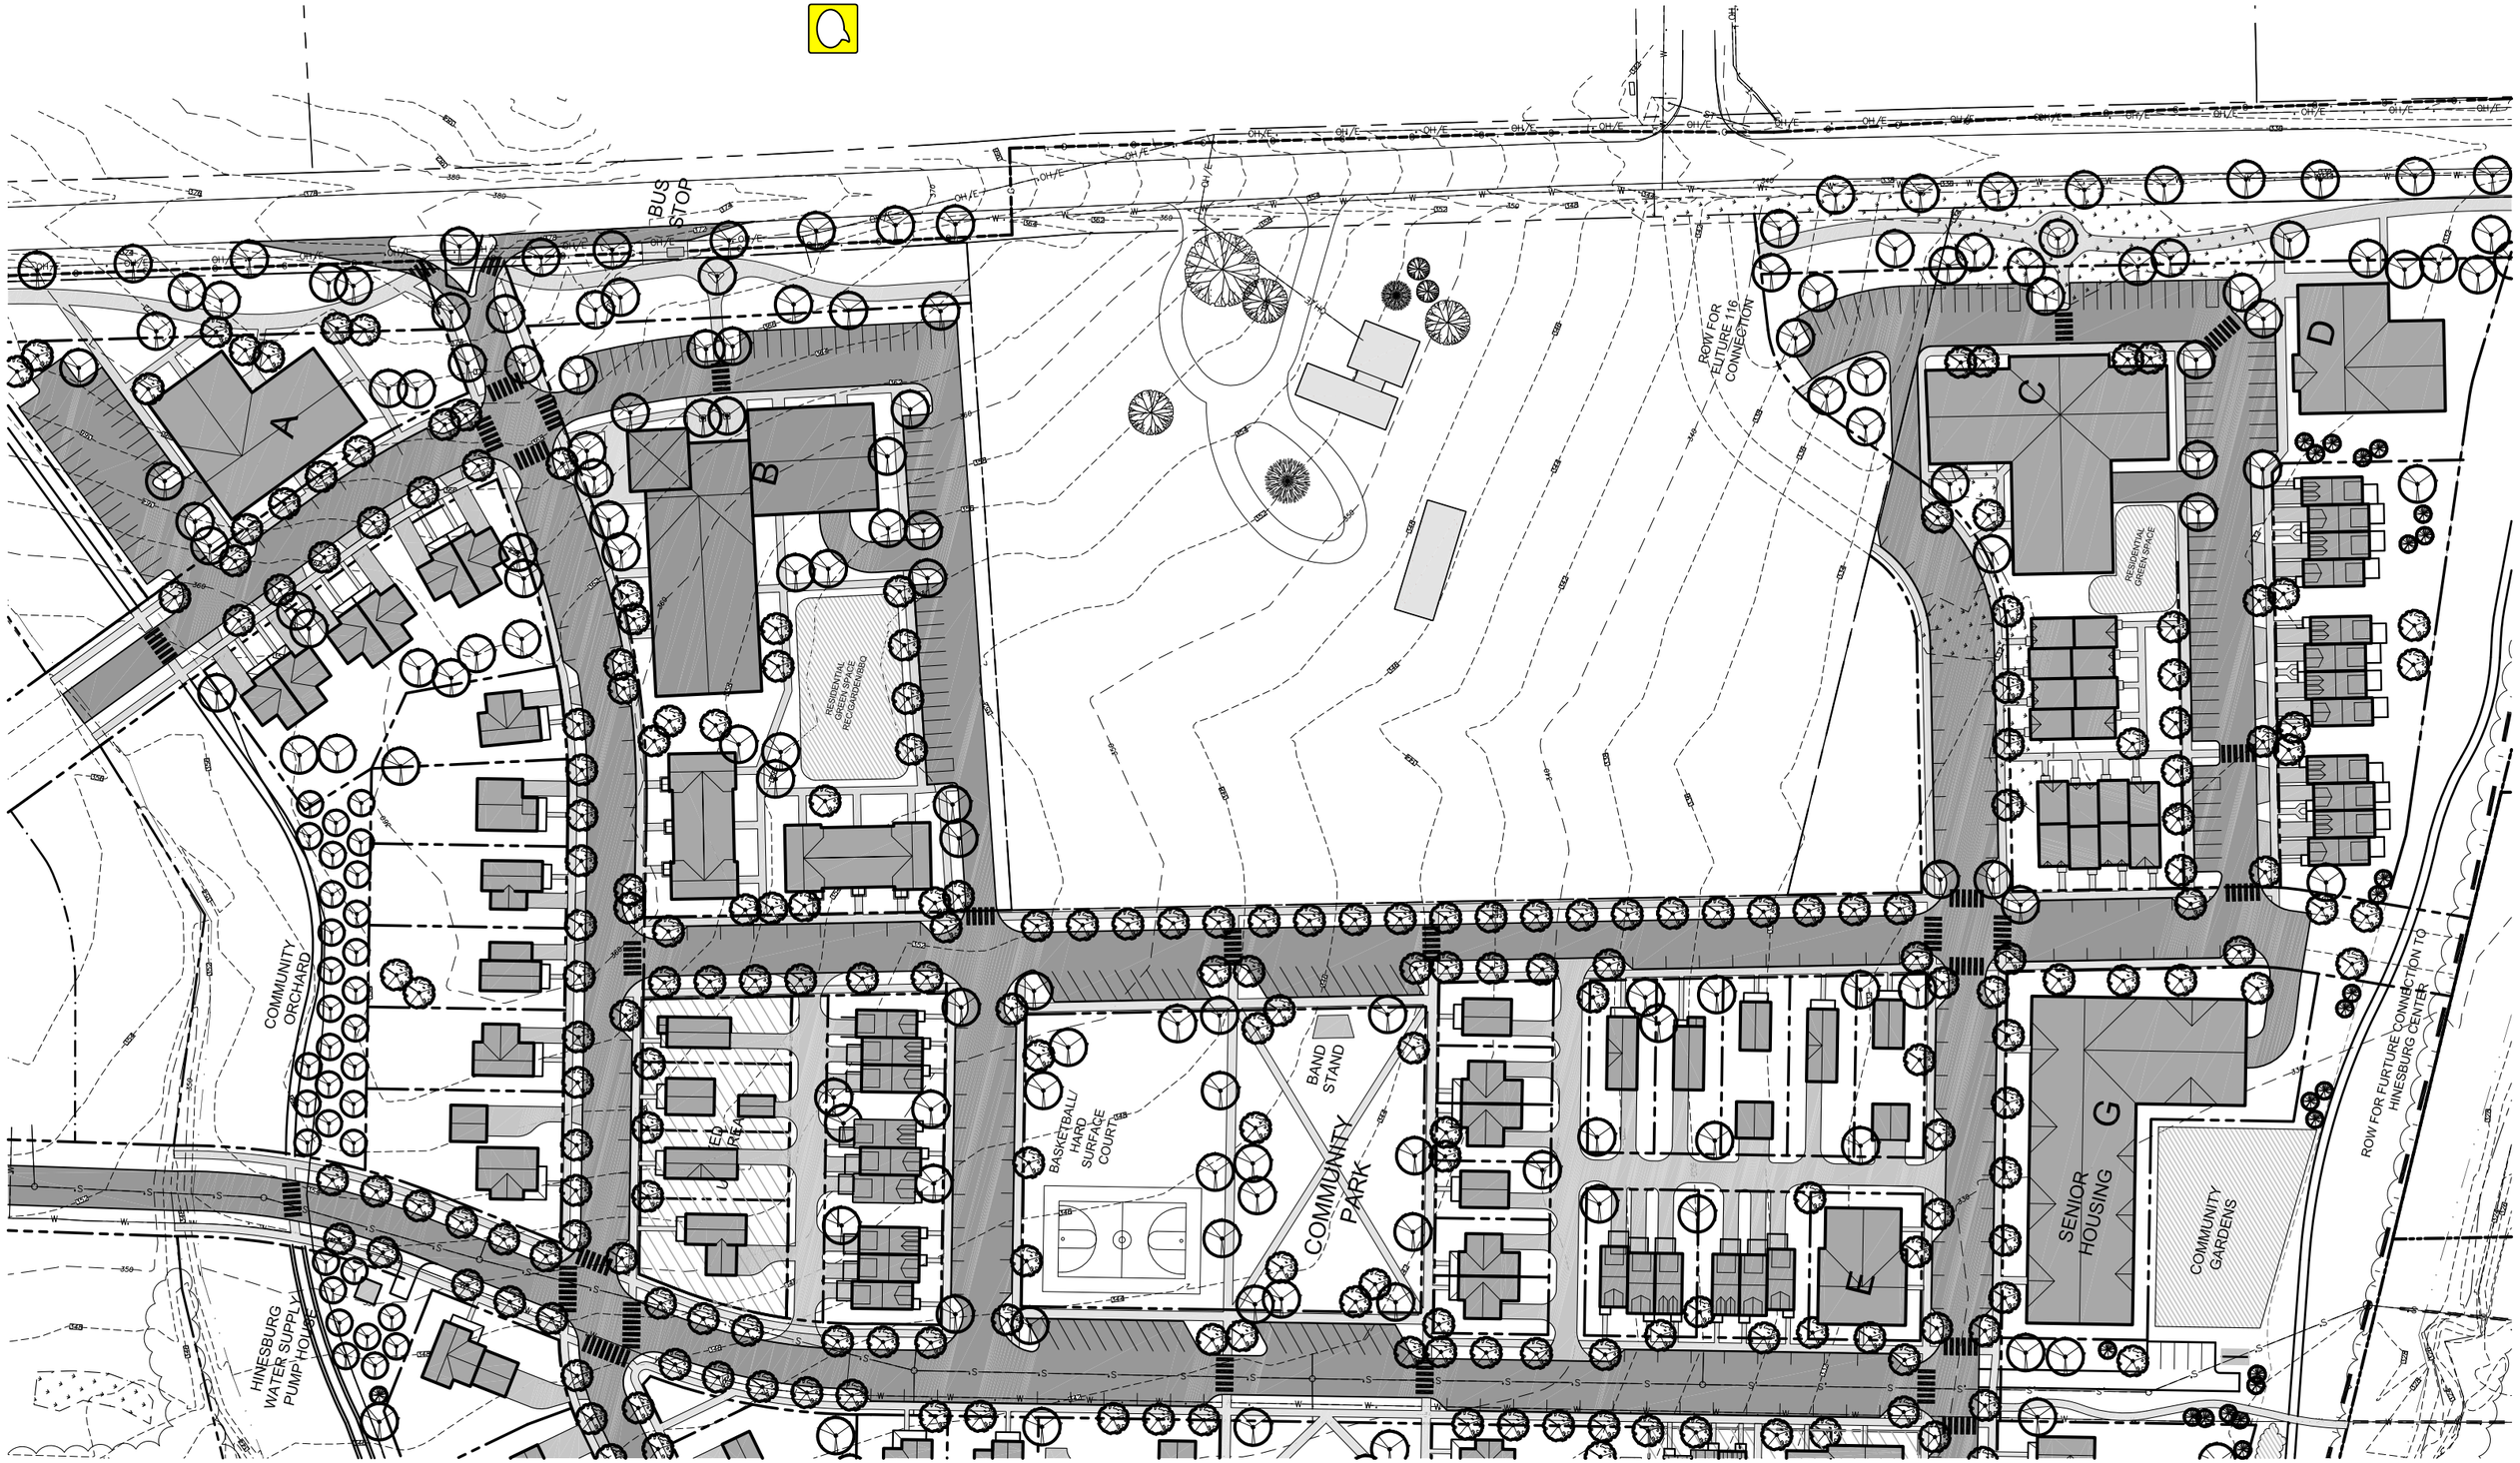


**T. J. Boyle Associates LLC**

landscape architects • planning consultants

301 college street • burlington • vermont • 05401 802• 658 • 3555 www.tjboyle.com

north

| | | | |
|---|---|---|---|
| tkd drawn by | 6-23-2014 date | Haystack Crossing | sheet no: |
| scale 1" = 100' | | Conceptual Layout - Option B | S-1 |