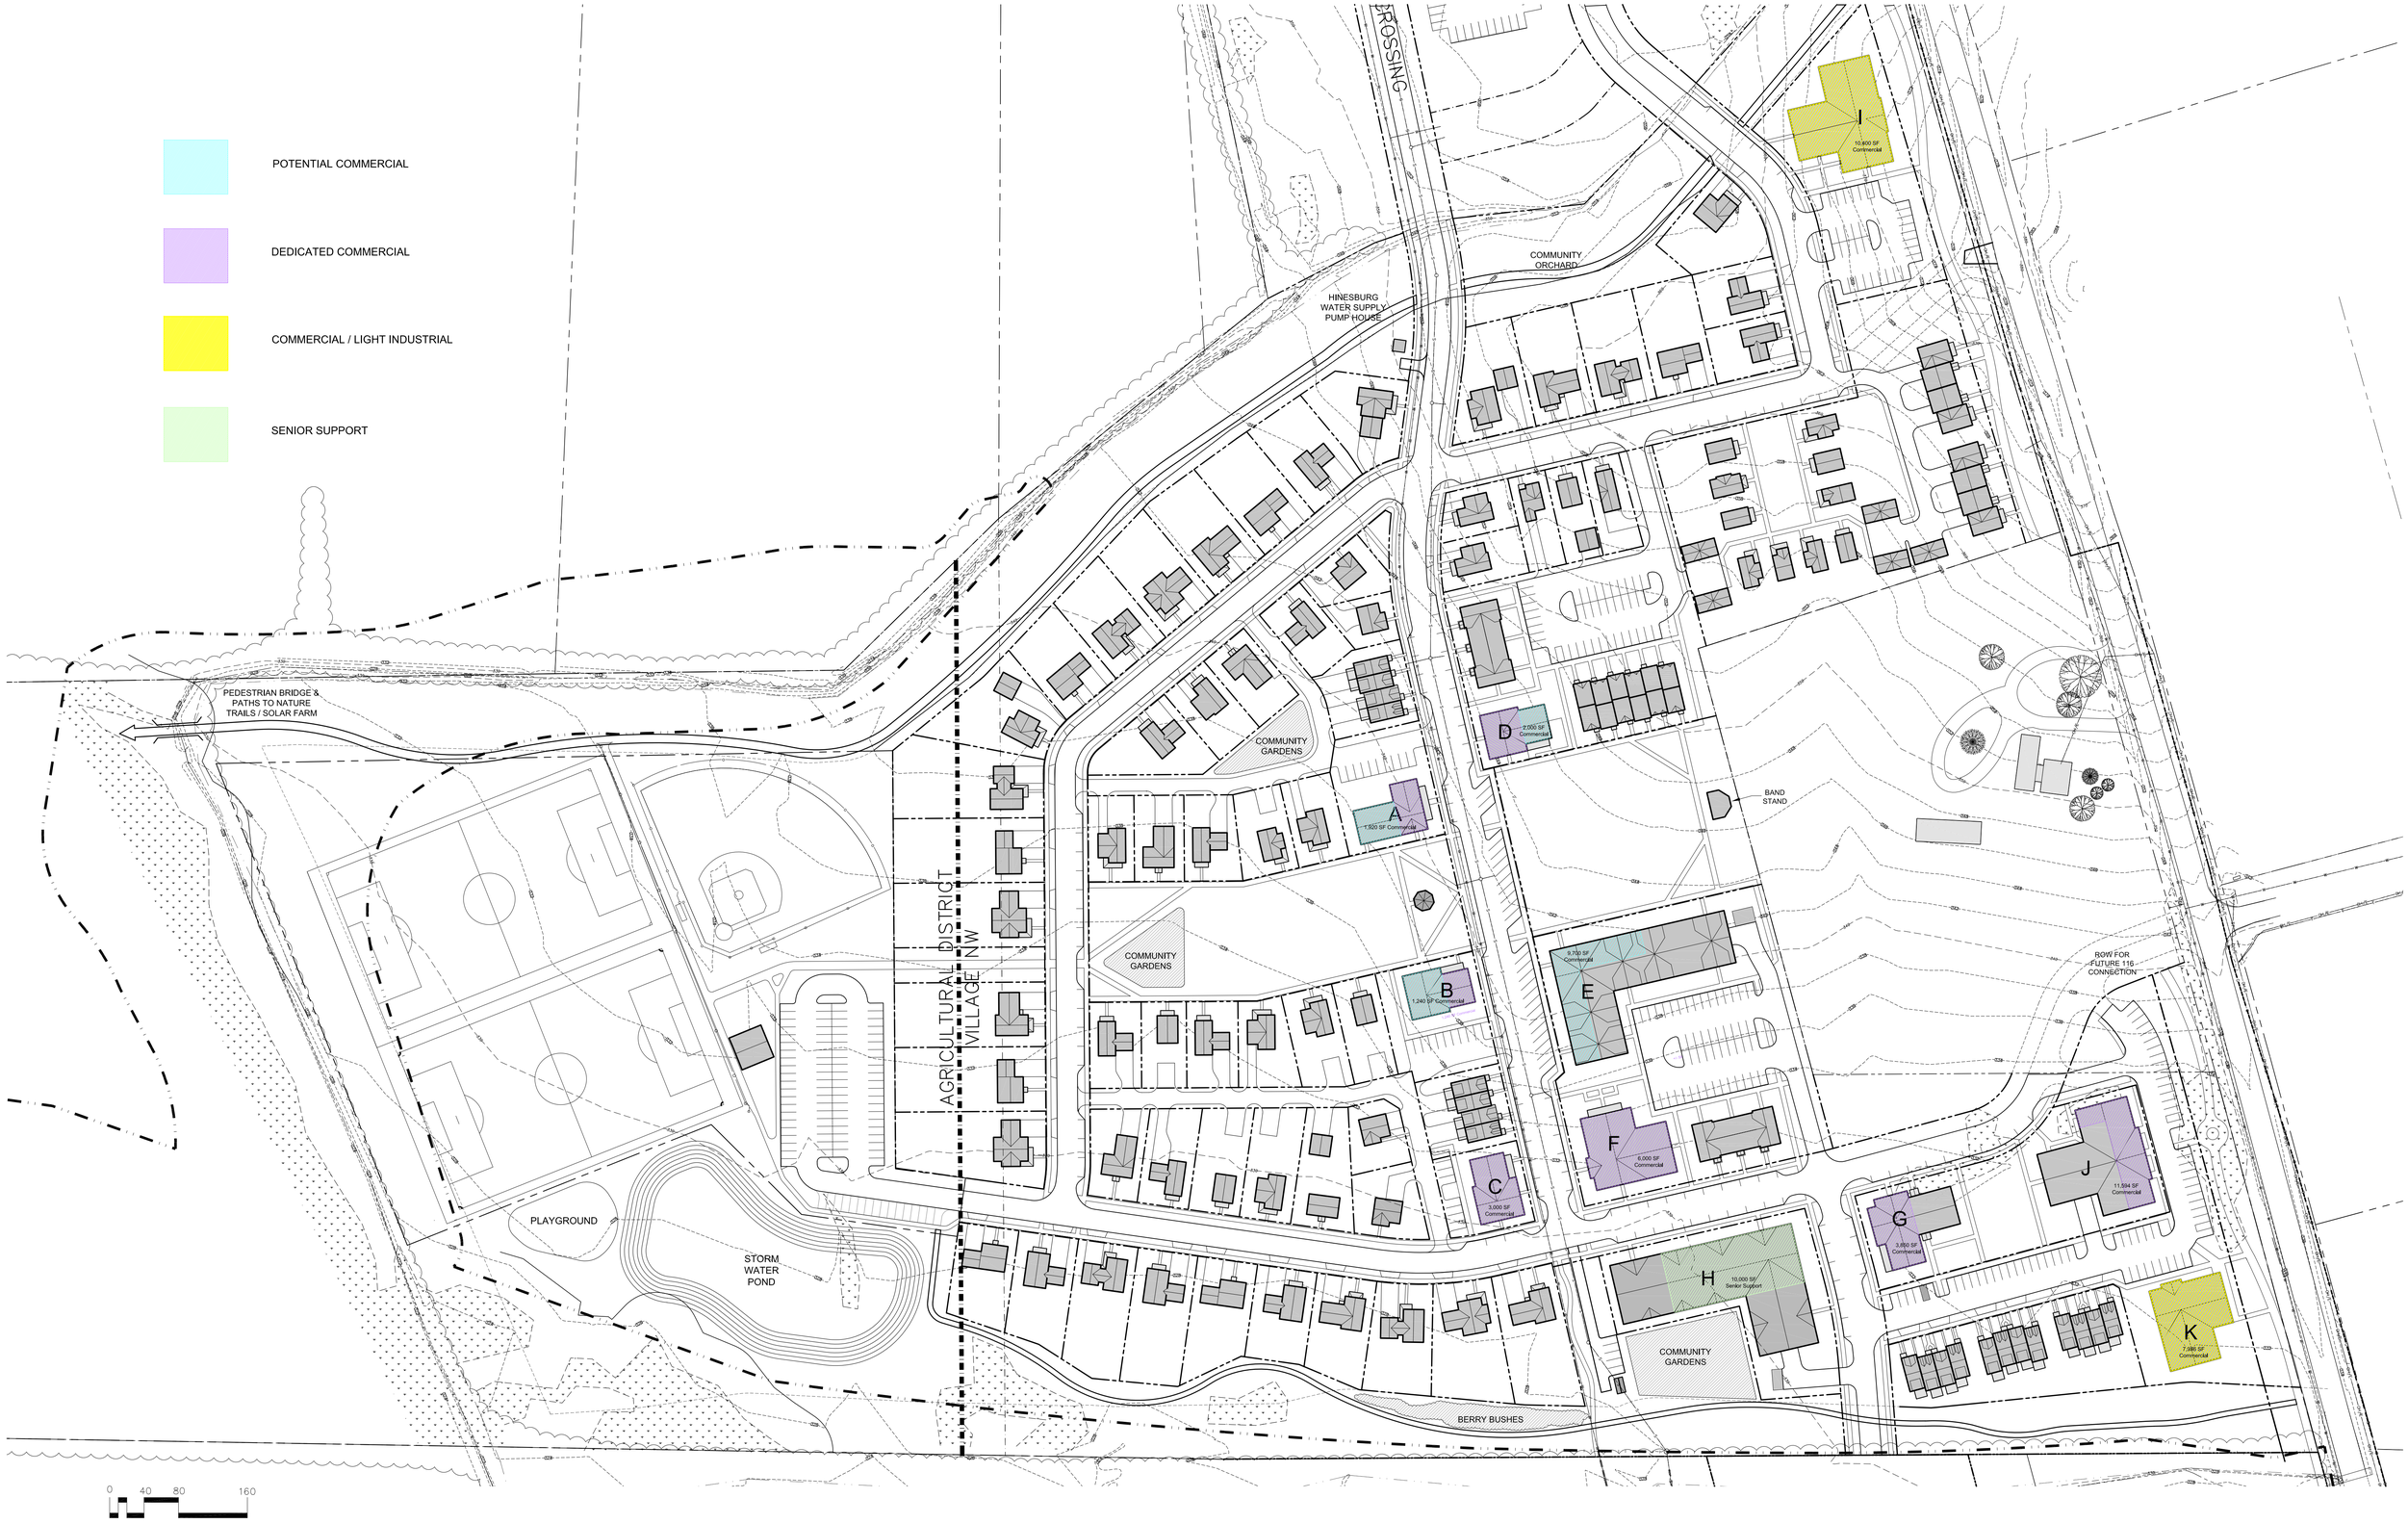

T. J. Boyle Associates, LLC

revisions	date

BlackRock Construction
302 Mountain View Drive, Suite 300
Colchester, VT 05446

landscape architects • planning consultants
301 college street • burlington • vermont • 05401 802 •658 •3555 http://www.tjboyle.com

north

MJB design by	TKD drawn by	10/1/2014 date
MJB checked by	scale 1" = 80'-0"	

Haystack Crossing
Commercial Distribution Plan

sheet no: L-101