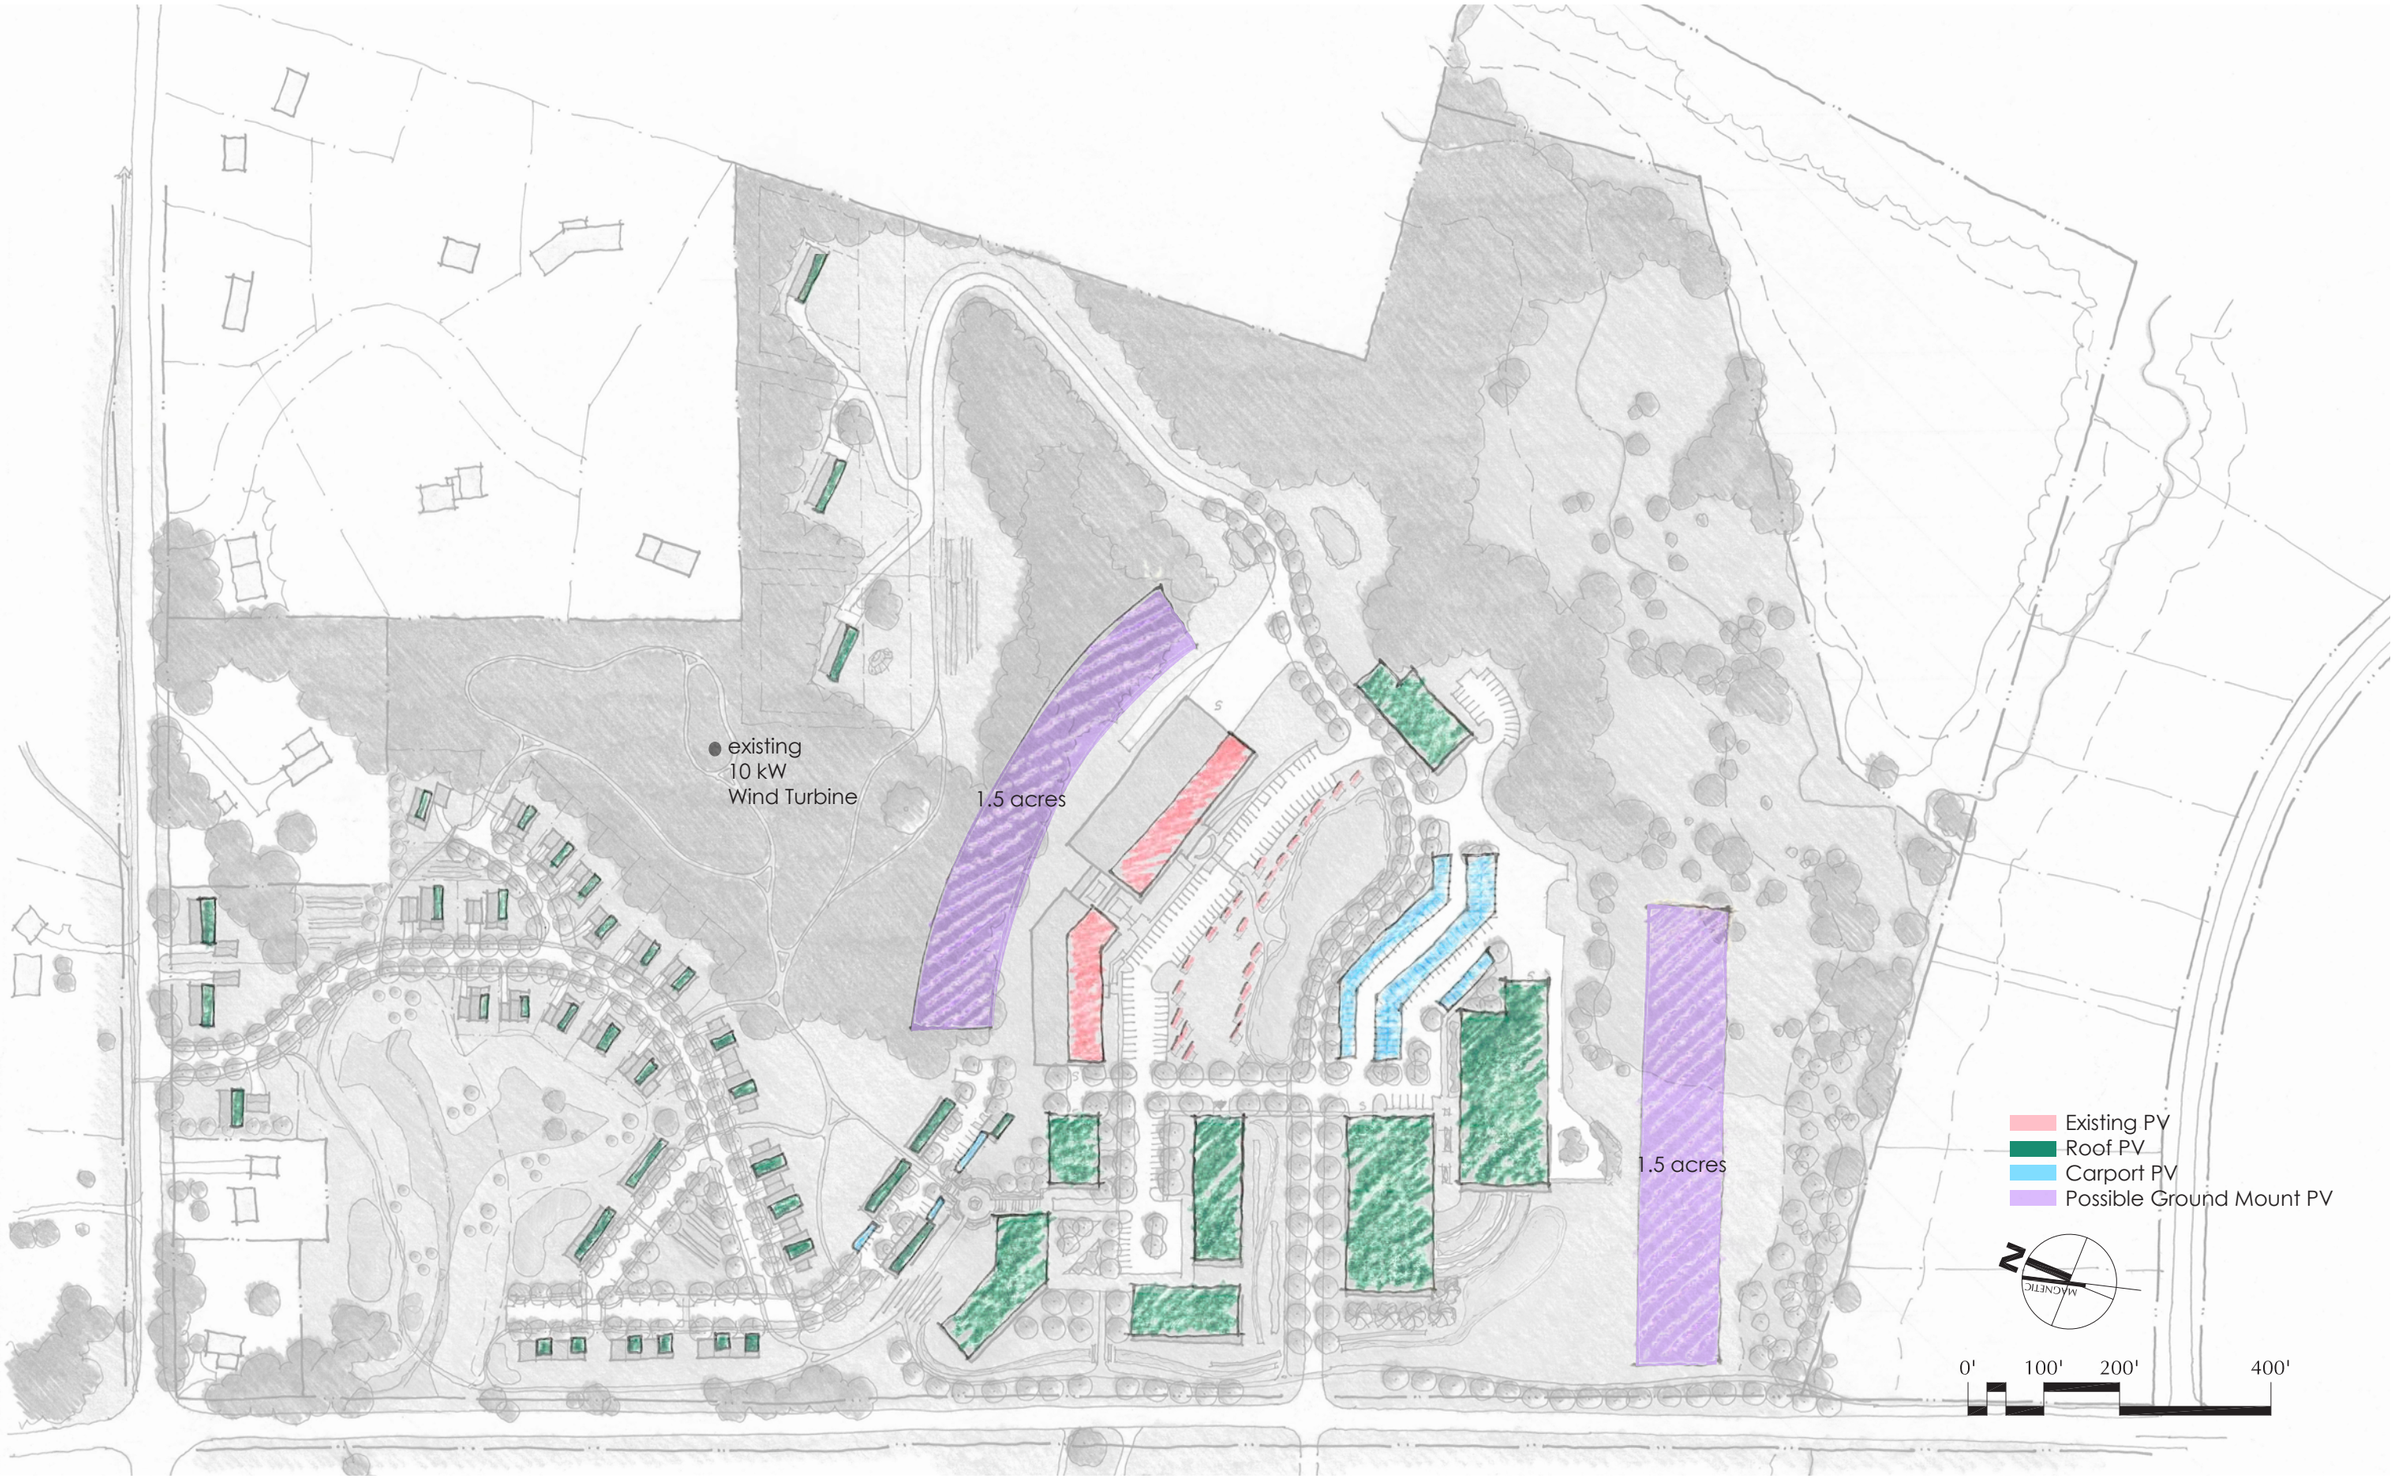
existing
10 kW
Wind Turbine
1.5 acres
1.5 acres
Existing PV
Roof PV
Carport PV
Possible Ground Mount PV
N
MAGNETIC
0'
100'
200'
400'