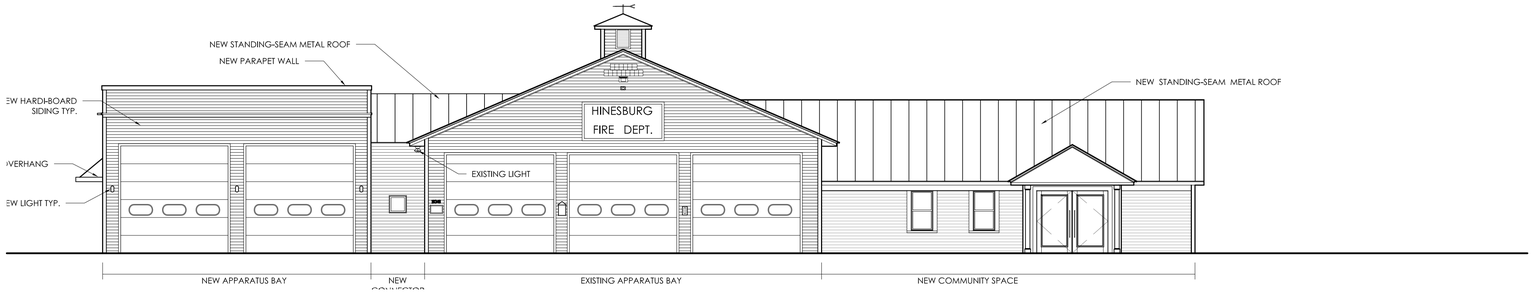

1 EAST ELEVATION

SCALE: 1/8"= 1'-0"

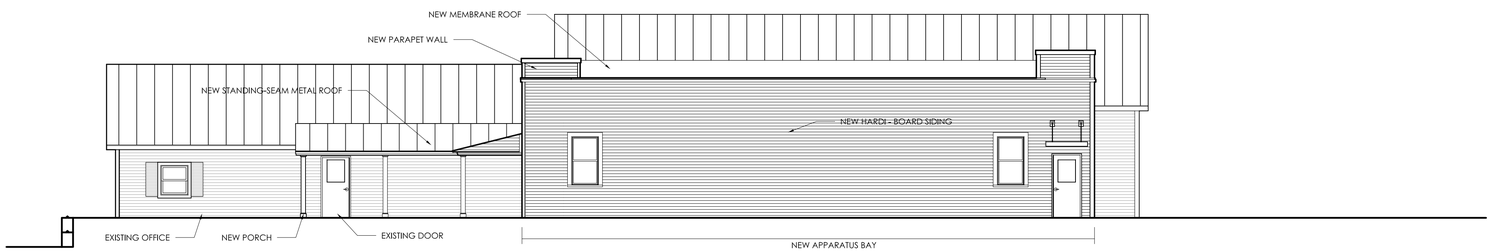

2 SOUTH ELEVATION

SCALE: 1/8"= 1'-0"

3 WEST ELEVATION

SCALE: 1/8"= 1'-0"

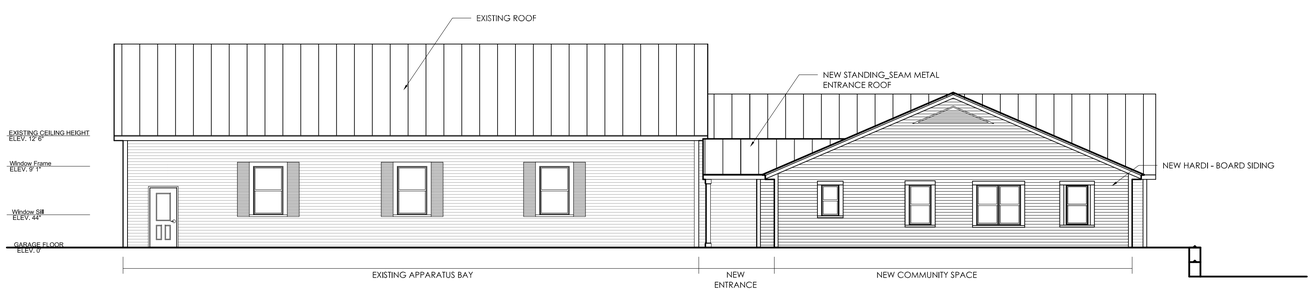

4 NORTH ELEVATION

SCALE: 1/8"= 1'-0"

VERMONT INTEGRATED
ARCHITECTURE, PC

ANDREA MURRAY, AIA, NCARB, LEED AP
andrea@vermontintegratedarchitecture.com
802.349.4717

ASHAR NELSON, AIA, LEED AP
ashar@vermontintegratedarchitecture.com
802.377.5901

P.O. Box 862
Middlebury, VT 05753
www.vermontintegratedarchitecture.com

LANDSCAPE ARCHITECT
Adam Portz
SE Group
aportz@segroup.com
802.862.0098

CIVIL ENGINEER
Peter DeGraff, P.E.
Otter Creek Engineering
DeGraff@OtterCrk.com
802.382.8522

STRUCTURAL ENGINEER
Chris Hill
Engineering Ventures
chrish@engineeringventures.com
802.863.6225

MECHANICAL ENGINEER
Paul Lekstutis
LN Consulting
pleks@lnconsulting.com
802.862.0098

FIRE PROTECTION ENGINEER
Matthew Chase, PE
Chase Engineering,PC
matt@chaseengineering.com
802.893.7900

DATE ISSUED:
May 30, 2013
Drawn: SO
Checked: AN
REVISIONS:

HINESBURG PUBLIC SAFETY FACILITY

Main Street, Route 116
Hinesburg, Vermont

ELEVATIONS

A-4.1FD