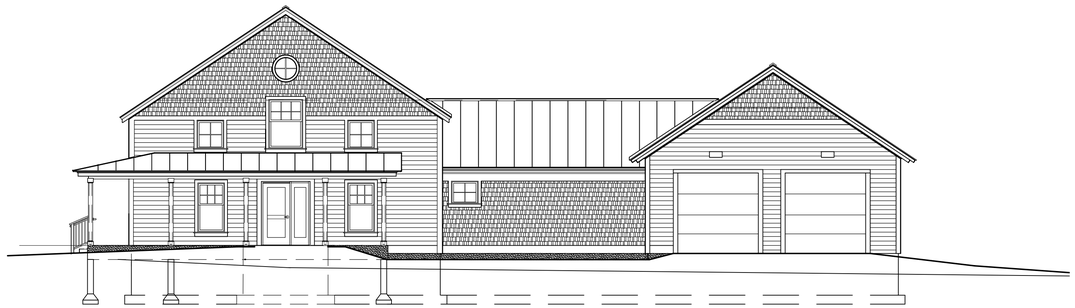

1 NORTH ELEVATION

SCALE: 1/8"= 1'-0"

2 EAST ELEVATION

SCALE: 1/8"= 1'-0"

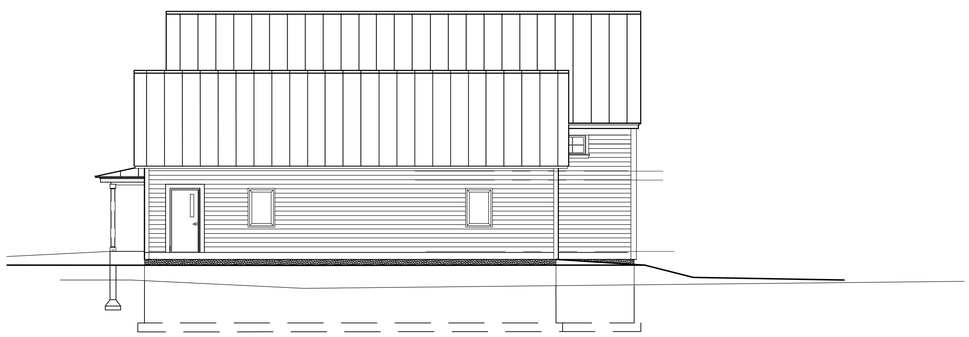

3 WEST ELEVATION

SCALE: 1/8"= 1'-0"

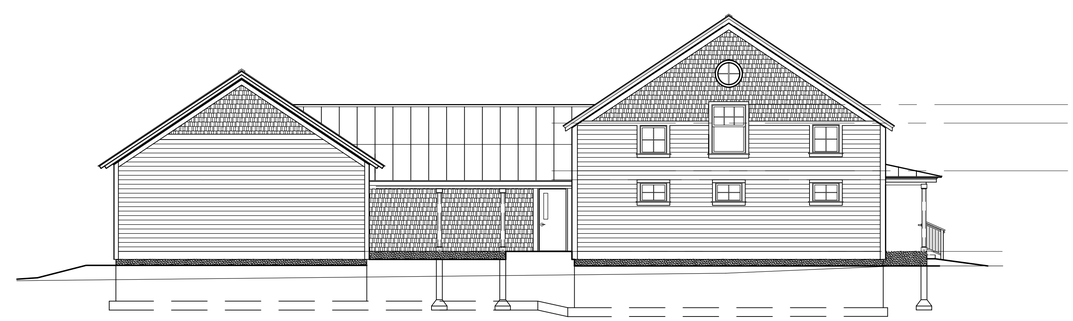

4 SOUTH ELEVATION

SCALE: 1/8"= 1'-0"

VERMONT INTEGRATED
ARCHITECTURE, PC

ANDREA MURRAY, AIA, NCARB, LEED AP
andrea@vermontintegratedarchitecture.com
802.349.4717

ASHAR NELSON, AIA, LEED AP
ashar@vermontintegratedarchitecture.com
802.377.5901

P.O. Box 862
Middlebury, VT 05753
www.vermontintegratedarchitecture.com

DATE ISSUED: 10/4/2012

Drawn: SK
Checked:

REVISIONS:

HINESBURG
PUBLIC
SAFETY
FACILITY

Main Street, Route 116
Hinesburg, Vermont

ELEVATIONS

A-2.0