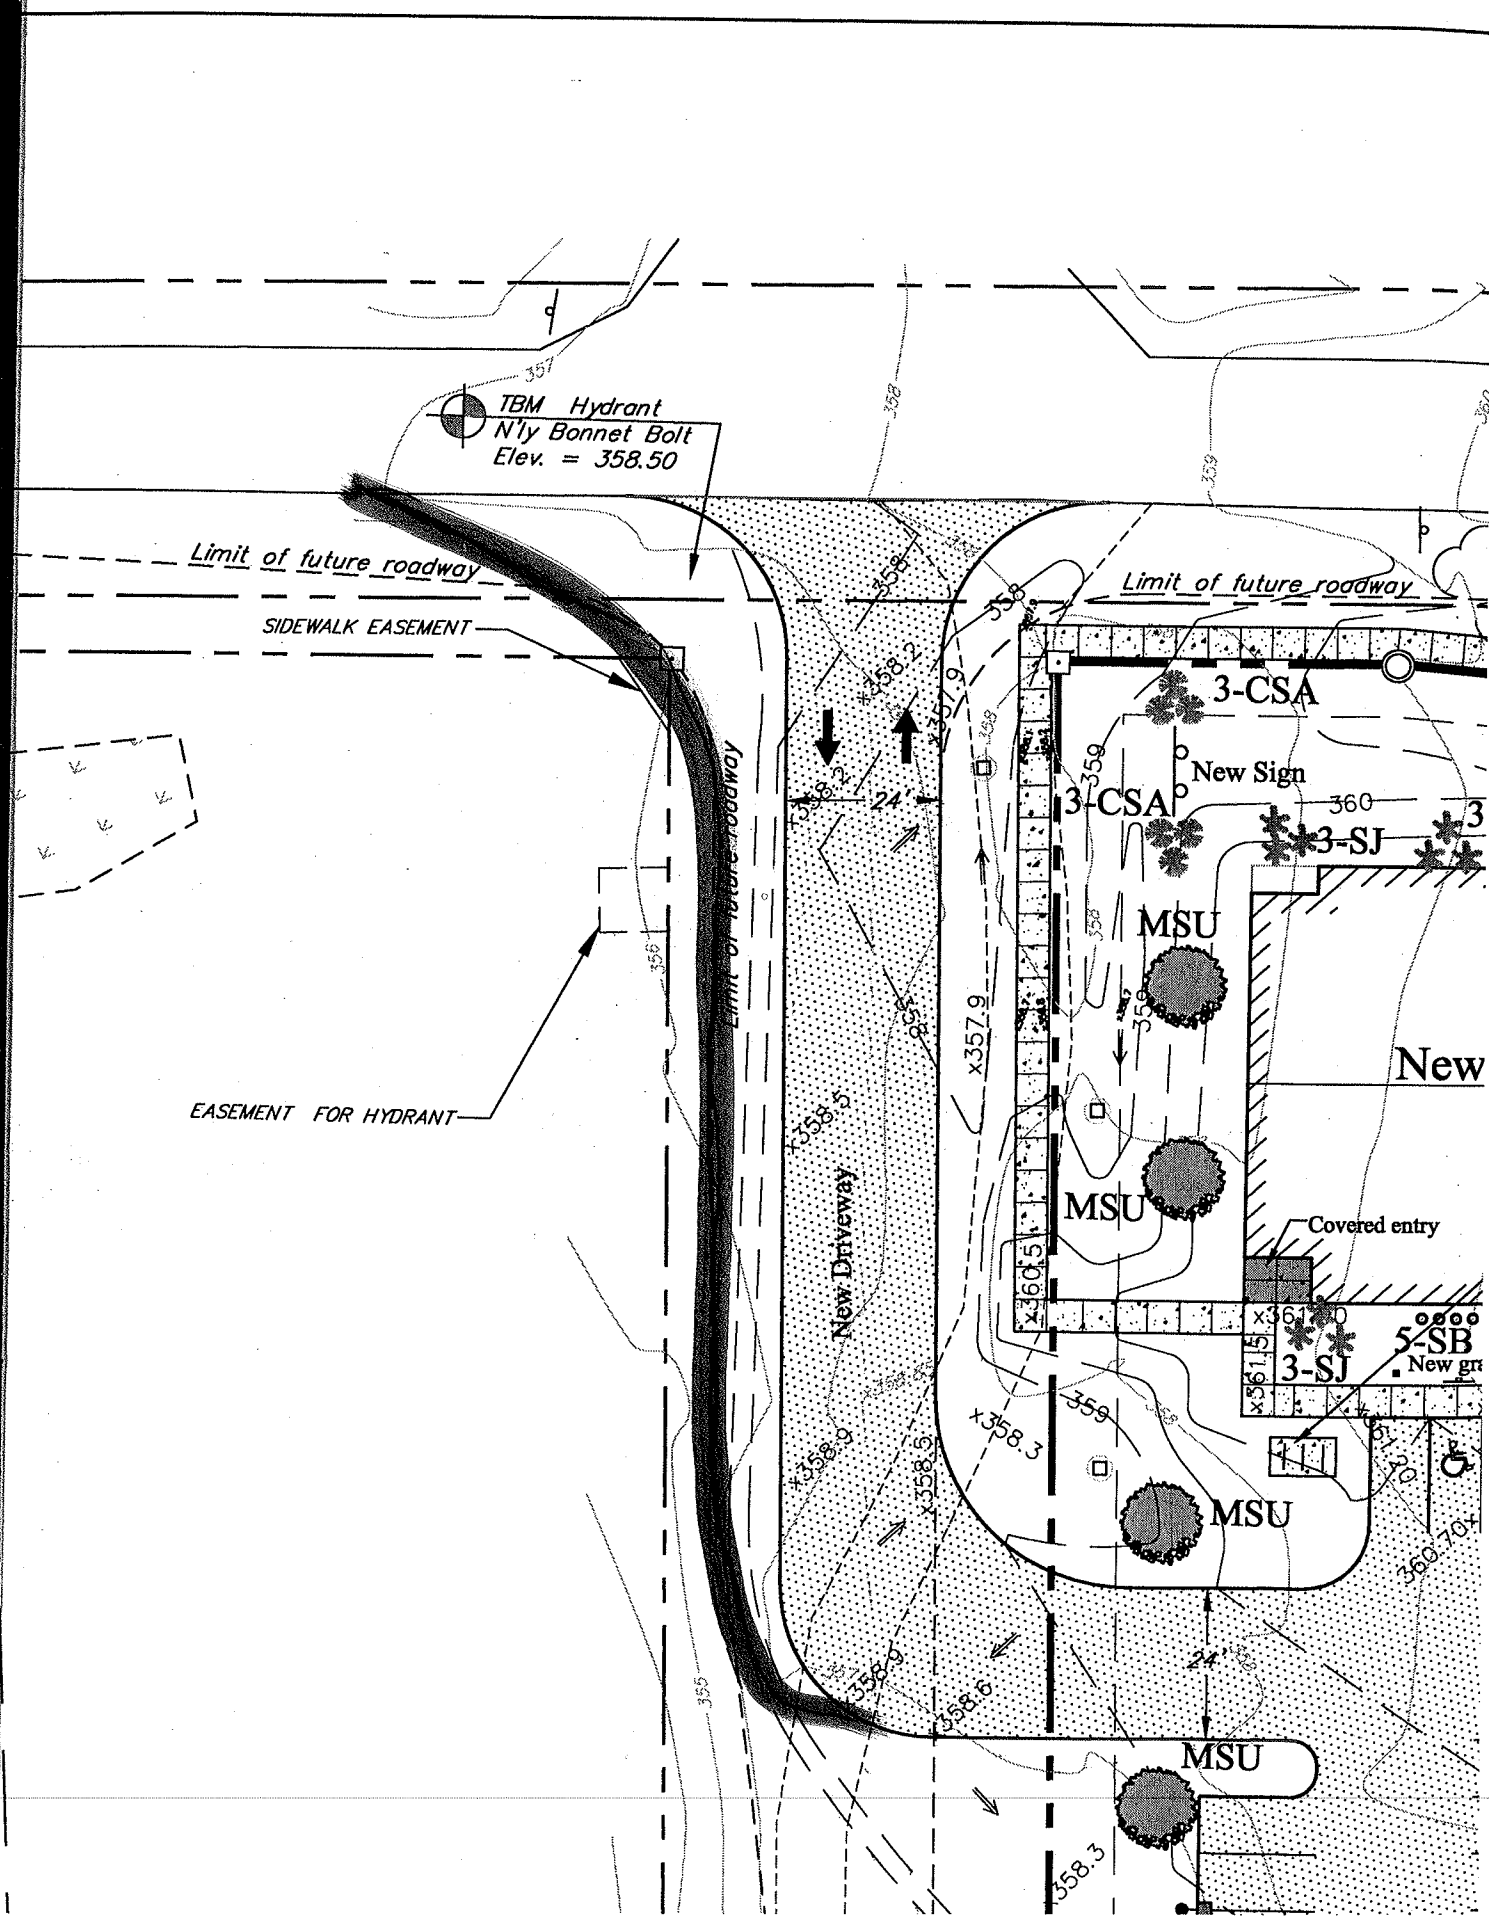

TBM Hydrant
N'ly Bonnet Bolt
Elev. = 358.50
Limit of future roadway
SIDEWALK EASEMENT
EASEMENT FOR HYDRANT
Limit of future roadway
Limit of future roadway
New Driveway
24'
24'
3-CSA
3-CSA
New Sign
3-SJ
MSU
MSU
MSU
MSU
New
Covered entry
3-SJ
5-SB
New gra
x357.9
x358.2
x358.5
x358.3
x358.9
x358.6
x360.5
x361.5
360
359
358
357
356
355