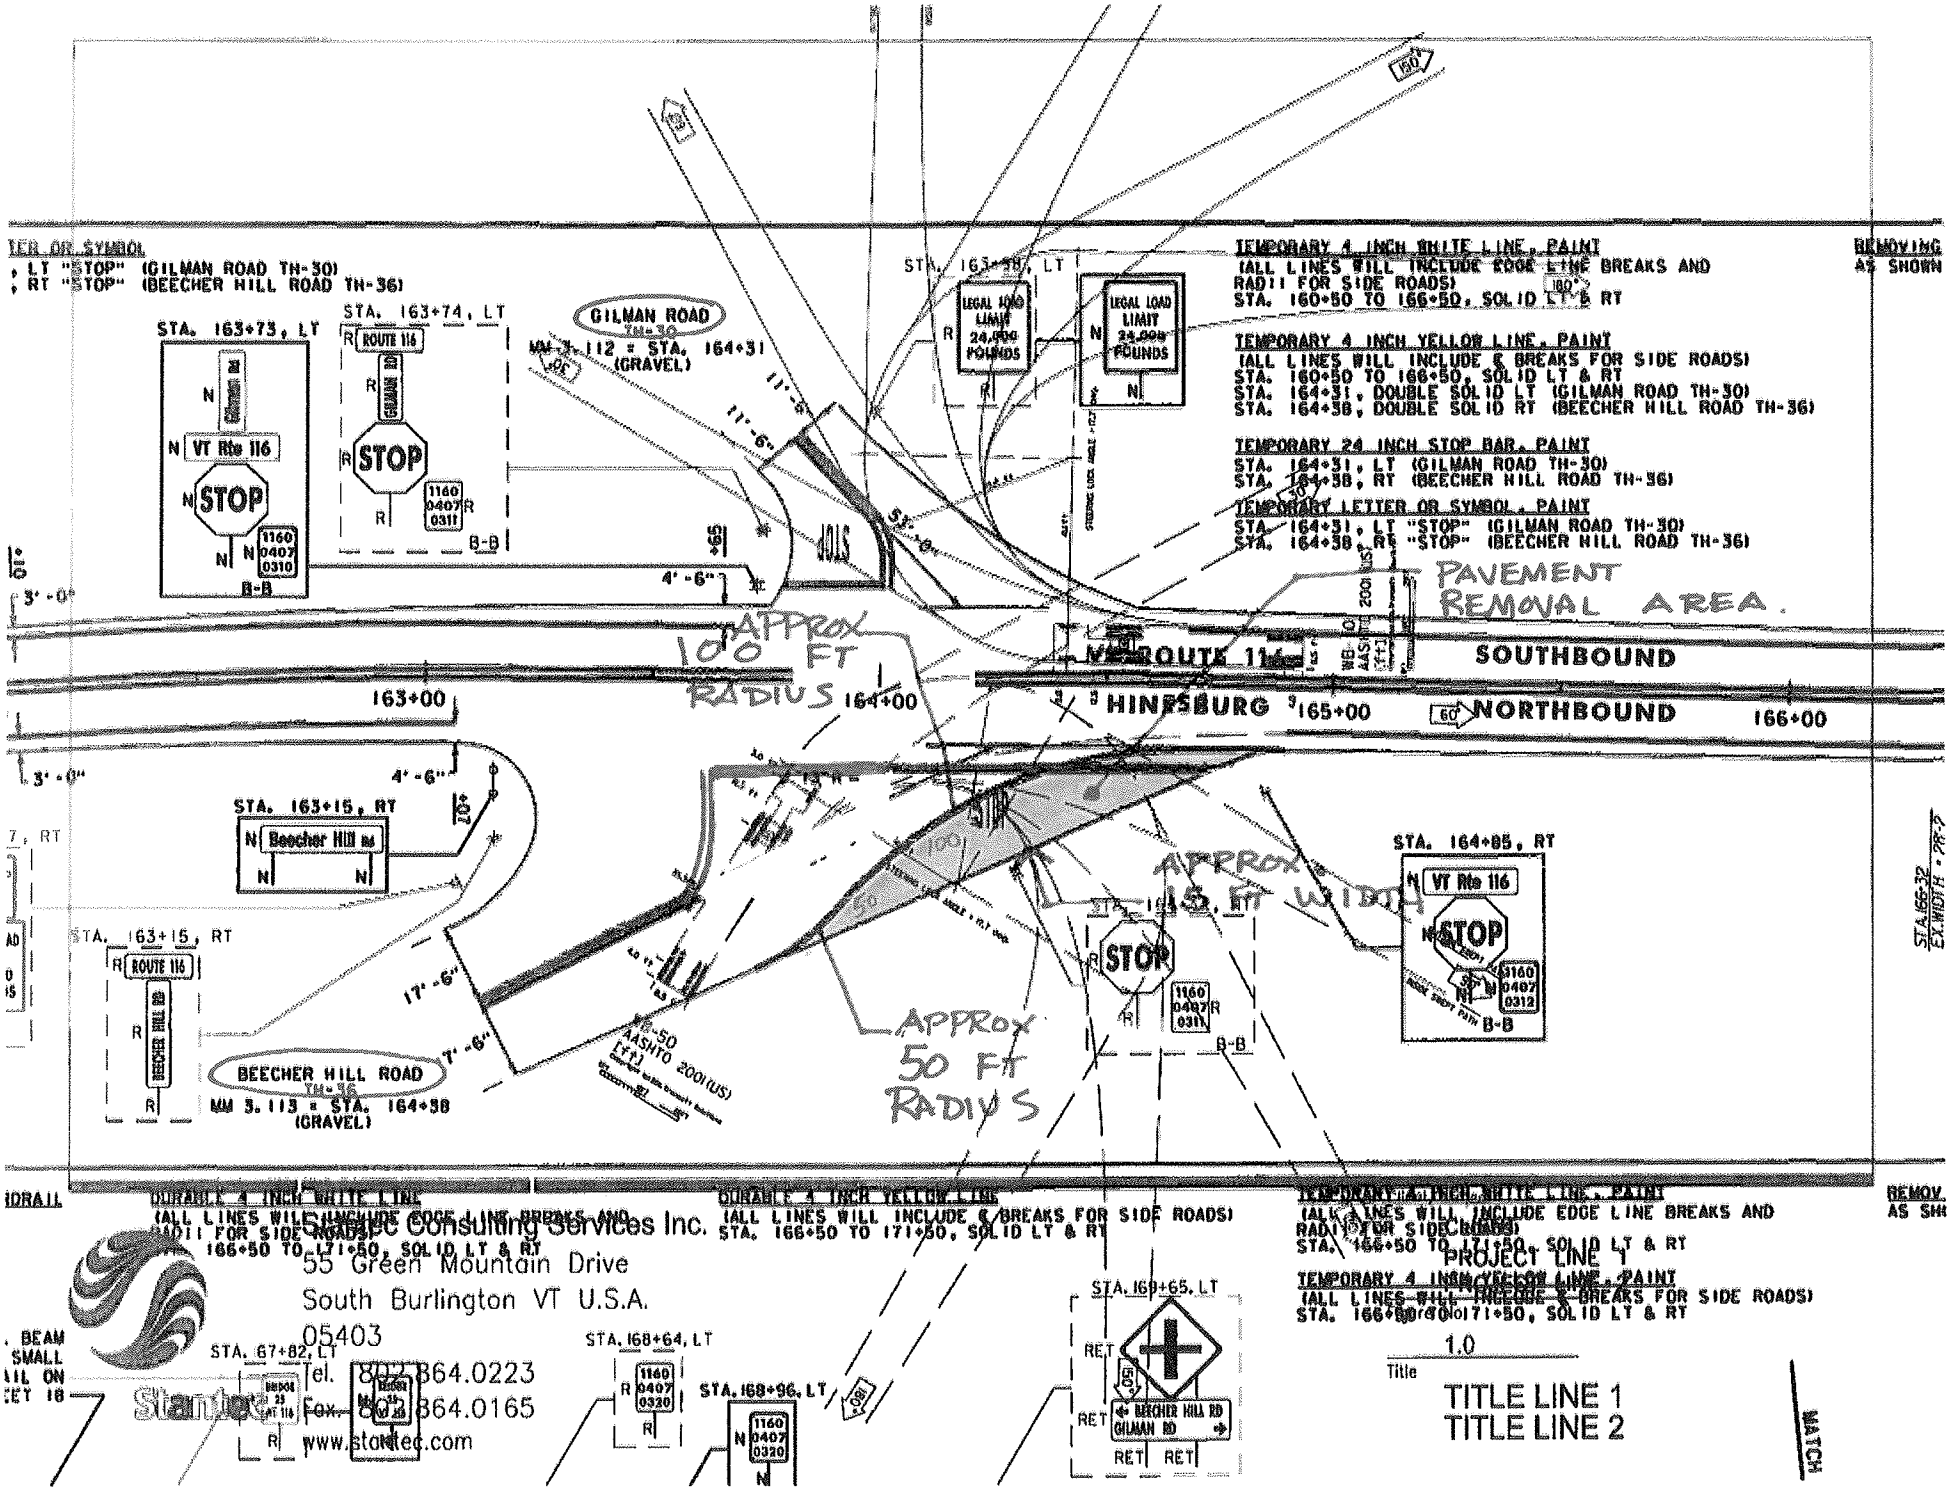
TEMPORARY 4 INCH WHITE LINE, PAINT
(ALL LINES WILL INCLUDE EDGE LINE BREAKS AND RADII FOR SIDE ROADS)
STA. 160+50 TO 166+50, SOLID LT & RT
TEMPORARY 4 INCH YELLOW LINE, PAINT
(ALL LINES WILL INCLUDE 6 BREAKS FOR SIDE ROADS)
STA. 160+50 TO 166+50, SOLID LT & RT
STA. 164+31, DOUBLE SOLID LT (GILMAN ROAD TH-30)
STA. 164+38, DOUBLE SOLID RT (BEECHER HILL ROAD TH-36)
TEMPORARY 24 INCH STOP BAR, PAINT
STA. 164+31, LT (GILMAN ROAD TH-30)
STA. 164+38, RT (BEECHER HILL ROAD TH-36)
TEMPORARY LETTER OR SYMBOL, PAINT
STA. 164+31, LT "STOP" (GILMAN ROAD TH-30)
STA. 164+38, RT "STOP" (BEECHER HILL ROAD TH-36)
PAVEMENT REMOVAL AREA.
APPROX 100 FT RADIUS
APPROX 45 FT WIDTH
APPROX 50 FT RADIUS
GILMAN ROAD TH-30
MM 3.112 = STA. 164+31 (GRAVEL)
BEECHER HILL ROAD TH-36
MM 3.113 = STA. 164+38 (GRAVEL)
VT ROUTE 116
HINESBURG
SOUTHBOUND
NORTHBOUND
163+00
164+00
165+00
166+00
STA. 163+73, LT
STA. 163+74, LT
STA. 163+38, LT
STA. 163+15, RT
STA. 164+85, RT
STA. 167+82, LT
STA. 168+64, LT
STA. 168+96, LT
STA. 169+65, LT
LEGAL LOAD LIMIT 24,000 POUNDS
STOP
DURABLE 4 INCH WHITE LINE
(ALL LINES WILL INCLUDE EDGE LINE BREAKS AND RADII FOR SIDE ROADS)
STA. 166+50 TO 171+50, SOLID LT & RT
DURABLE 4 INCH YELLOW LINE
(ALL LINES WILL INCLUDE 6 BREAKS FOR SIDE ROADS)
STA. 166+50 TO 171+50, SOLID LT & RT
TEMPORARY 4 INCH WHITE LINE, PAINT
(ALL LINES WILL INCLUDE EDGE LINE BREAKS AND RADII FOR SIDE ROADS)
STA. 166+50 TO 171+50, SOLID LT & RT
TEMPORARY 4 INCH YELLOW LINE, PAINT
(ALL LINES WILL INCLUDE 6 BREAKS FOR SIDE ROADS)
STA. 166+50 TO 171+50, SOLID LT & RT
PROJECT LINE 1
1.0
Title
TITLE LINE 1
TITLE LINE 2
MATCH
STA. 166+32 EX. WIDTH = 28'-2"
REMOVING AS SHOWN
Stantec Consulting Services Inc.
55 Green Mountain Drive
South Burlington VT U.S.A.
05403
Tel. 802.864.0223
Fax. 802.864.0165
www.stantec.com

DURABLE 24 INCH STOP BAR
STA. 88+32, RT (OLD ROUTE 116 TH-35)

DURABLE LETTER OR SYMBOL
STA. 88+32, RT "STOP" (OLD ROUTE 116 TH-35)

TEMPORARY 4 INCH WHITE LINE, PAINT
(ALL LINES WILL INCLUDE EDGE LINE BREAKS AND RADII FOR SIDE ROADS)
STA. 83+50 TO 89+50, SOLID LT & RT

TEMPORARY 4 INCH YELLOW LINE, PAINT
(ALL LINES WILL INCLUDE & BREAKS FOR SIDE ROADS)
STA. 83+50 TO 89+50, SOLID LT & RT
STA. 88+32, DOUBLE SOLID RT (OLD ROUTE 116)

TEMPORARY 24 INCH STOP BAR
STA. 88+32, RT (OLD ROUTE 116 TH-35)

TEMPORARY LETTER OR SYMBOL
STA. 88+32, RT "STOP" (OLD ROUTE 116 TH-35)

REMOVING SIGNS
AS SHOWN - 7

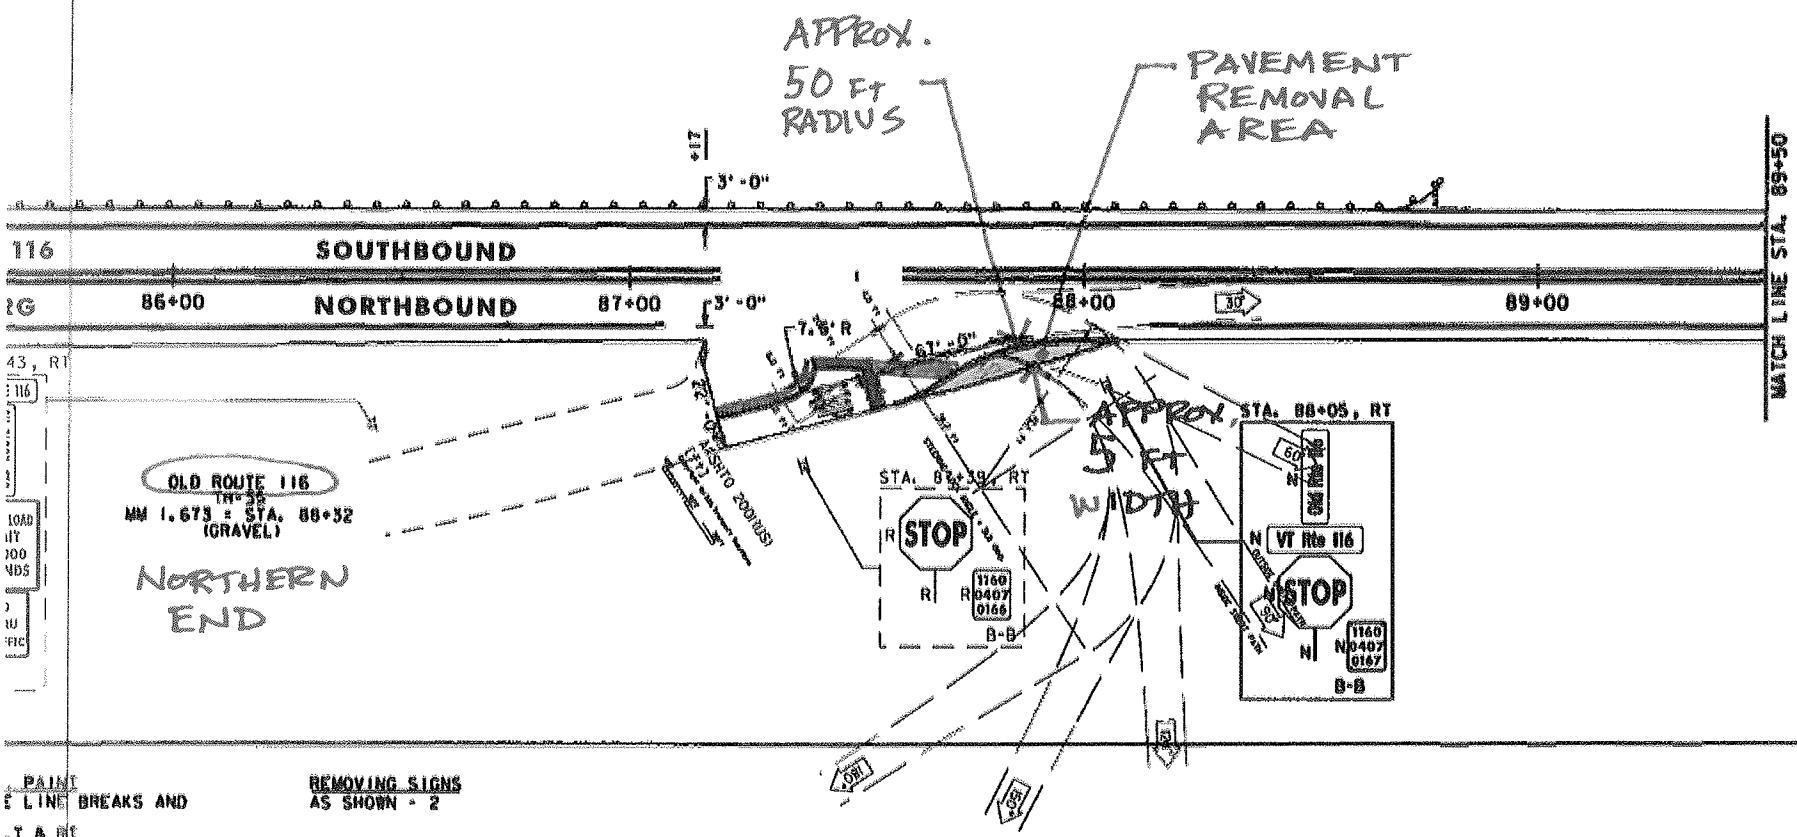

REMOVING SIGNS
AS SHOWN - 2

Stantec Consulting Services Inc.
55 Green Mountain Drive
South Burlington VT U.S.A.
05403
Tel. 802.864.0223
Fax. 802.864.0165
www.stantec.com

Client/Project
CLIENT
PROJECT LINE 1
PROJECT LINE 2

Figure No.

Title
TITLE LINE 1
TITLE LINE 2

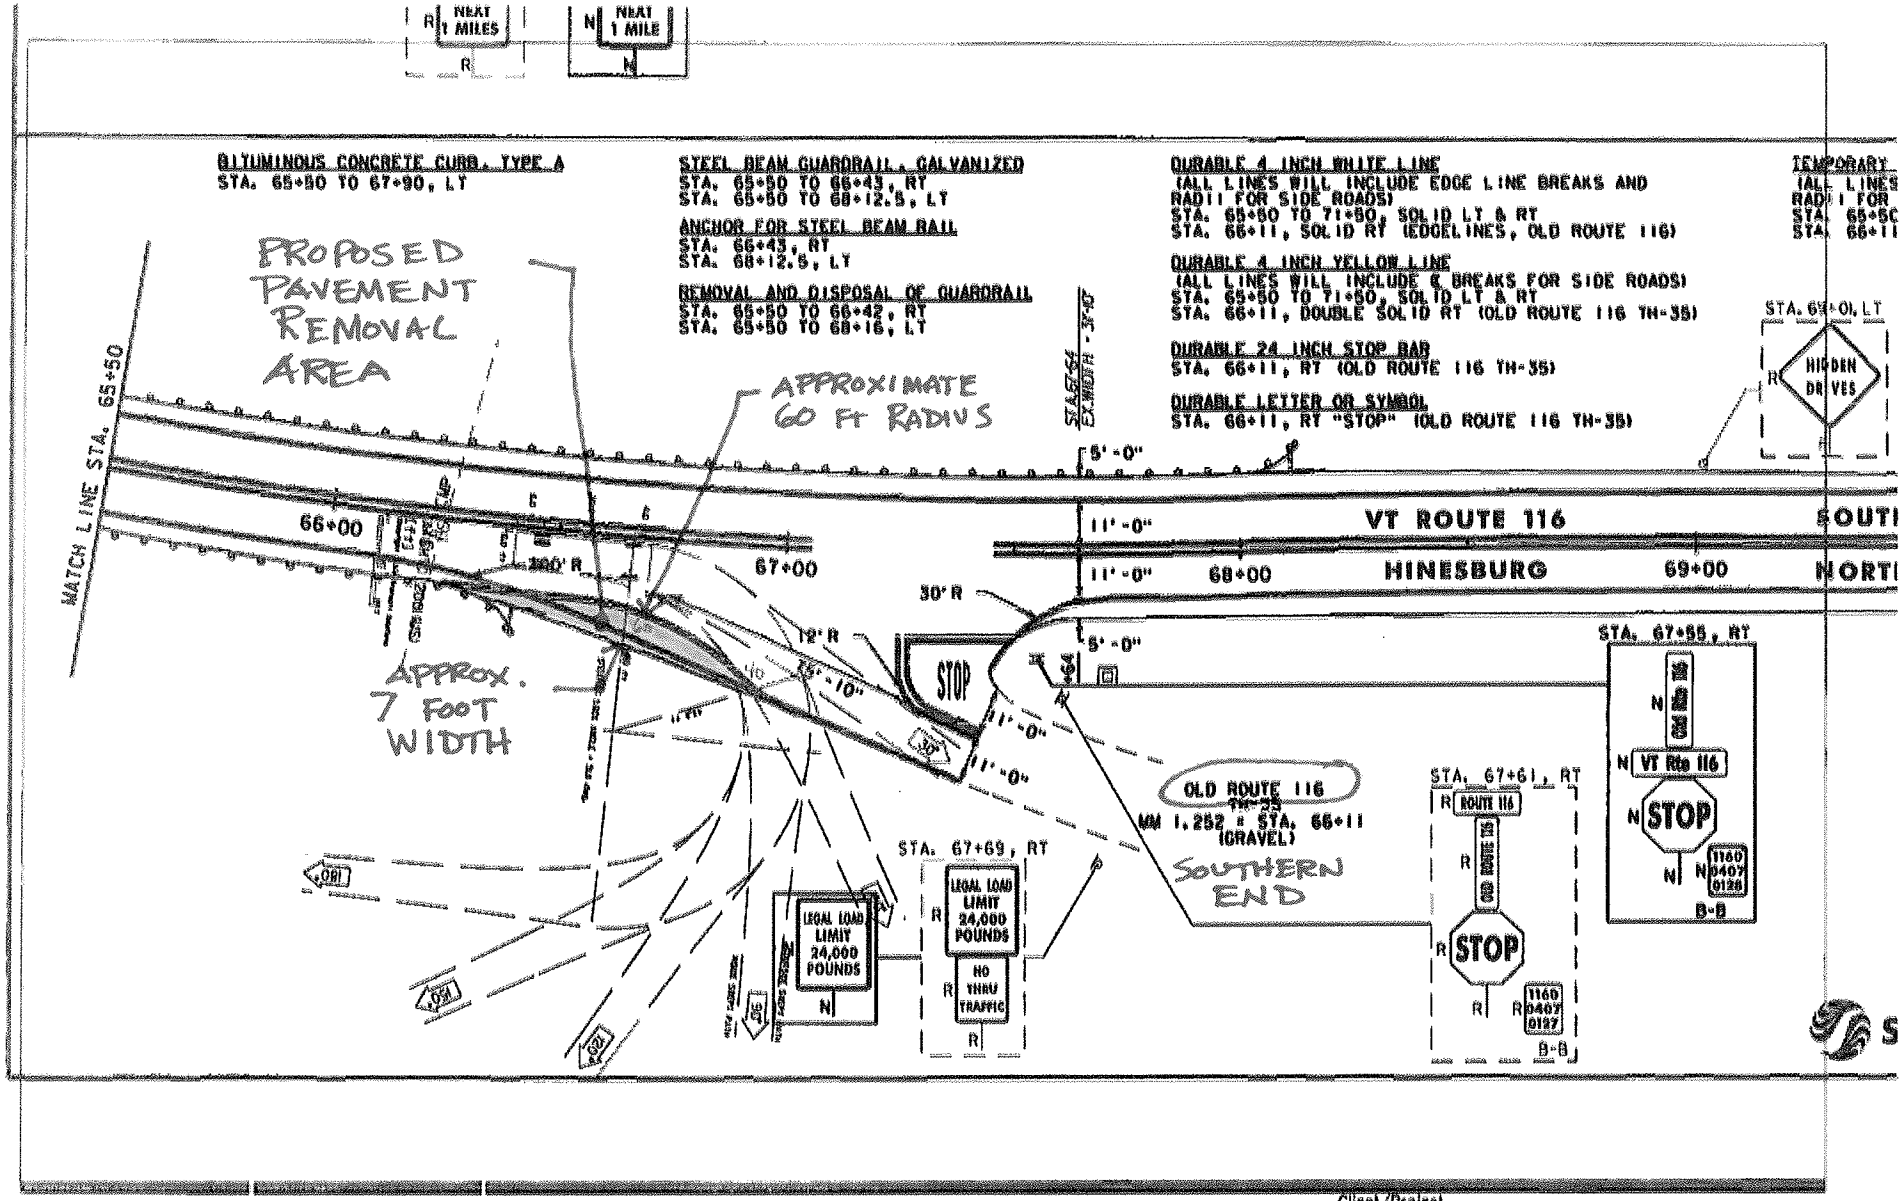

Stantec Consulting Services Inc.
55 Green Mountain Drive
South Burlington VT U.S.A.
05403
Tel. 802.864.0223
Fax. 802.864.0165
www.stantec.com

Client/Project
CLIENT
PROJECT LINE 1
PROJECT LINE 2

Figure No.
1.0

Title
TITLE LINE 1
TITLE LINE 2

33, RT (LAVIGNE HILL ROAD TH-21)

LETTER OR SYMBOL
33, RT "STOP" (LAVIGNE HILL ROAD TH-21)

TEMPORARY 4 INCH YELLOW LINE, PAINT
(ALL LINES WILL INCLUDE EDGE LINE BREAKS AND RADII FOR SIDE ROADS)
STA. 171+50 TO 177+50, SOLID LT & RT
STA. 176+33, SOLID RT (EDGELINES, LAVIGNE HILL ROAD TH-21)

TEMPORARY 4 INCH YELLOW LINE, PAINT
(ALL LINES WILL INCLUDE ℄ BREAKS FOR SIDE ROADS)
STA. 171+50 TO 177+50, SOLID LT & RT
STA. 176+33, DOUBLE SOLID RT (LAVIGNE HILL ROAD TH-21)

TEMPORARY 24 INCH STOP BAR, PAINT
STA. 176+33, RT (LAVIGNE HILL ROAD TH-21)

TEMPORARY LETTER OR SYMBOL, PAINT
STA. 176+33, RT "STOP" (LAVIGNE HILL ROAD TH-21)

REMOVING SIGNS
AS SHOWN - 7

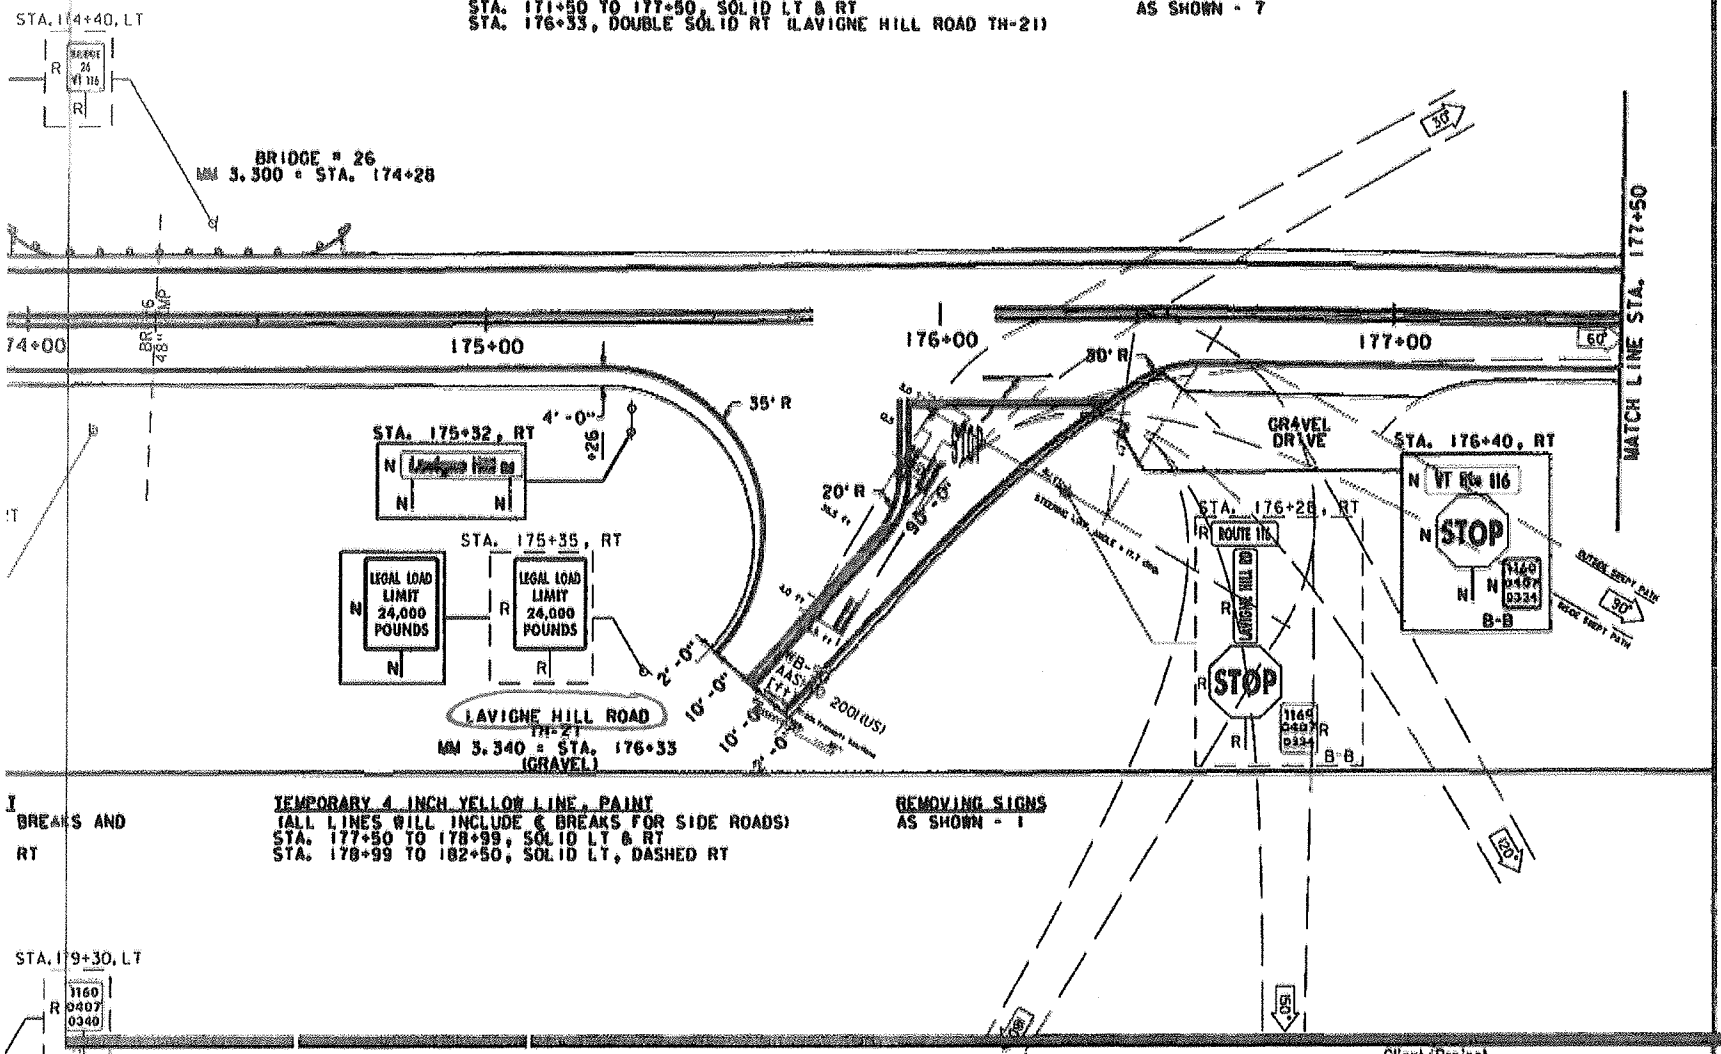

BREAKS AND
RT

TEMPORARY 4 INCH YELLOW LINE, PAINT
(ALL LINES WILL INCLUDE ℄ BREAKS FOR SIDE ROADS)
STA. 177+50 TO 178+99, SOLID LT & RT
STA. 178+99 TO 182+50, SOLID LT, DASHED RT

REMOVING SIGNS
AS SHOWN - 1

Stantec Consulting Services Inc.
55 Green Mountain Drive
South Burlington VT U.S.A.
05403
Tel. 802.864.0775
Fax 802.864.0165
www.stantec.com

Client/Project
CLIENT
PROJECT LINE 1
PROJECT LINE 2

Figure No.
40

Title
TITLE LINE 1
TITLE LINE 2