SOLID ROCK EXCAVATION
STA. 7+96 LT
STA. 8+45 LT
PRECAST REINFORCED CONCRETE CATCH BASIN WITH CAST IRON GRATE
STA. 7+94 LT
STA. 8+75 LT
PRECAST REINFORCED CONCRETE MANHOLE WITH CAST IRON COVER
STA. 9+00 LT
VERTICAL GRANITE CURB
STA. 5+78 - STA. 6+20 LT
STA. 6+45 - STA. 6+98 LT
STA. 7+15 - STA. 7+56 LT
STA. 7+73 - STA. 8+23 LT
STA. 8+45 - STA. 9+35 LT
STA. 9+74 - STA. 9+79 LT

REMOVAL OF EXISTING CURB
STA. 5+78 - STA. 6+20 LT
RELOCATE MAILBOX, SINGLE SUPPORT
STA. 6+58 LT STA. 7+93 LT
STA. 6+60 LT
RELOCATE MAILBOX, MULTIPLE SUPPORT
STA. 9+17 LT
PORTLAND CEMENT CONCRETE, 5 INCH
STA. 5+75 - STA. 9+76.57 LT
REMOVE AND RESET PROPERTY MARKER
STA. 7+08 LT
SPECIAL PROVISION (FIELD STONE RETAINING WALL)
STA. 8+55 - STA. 9+35 LT

REMOVING SIGNS
AS SHOWN - 1
ERECTING SALVAGED SIGNS
AS SHOWN - 1

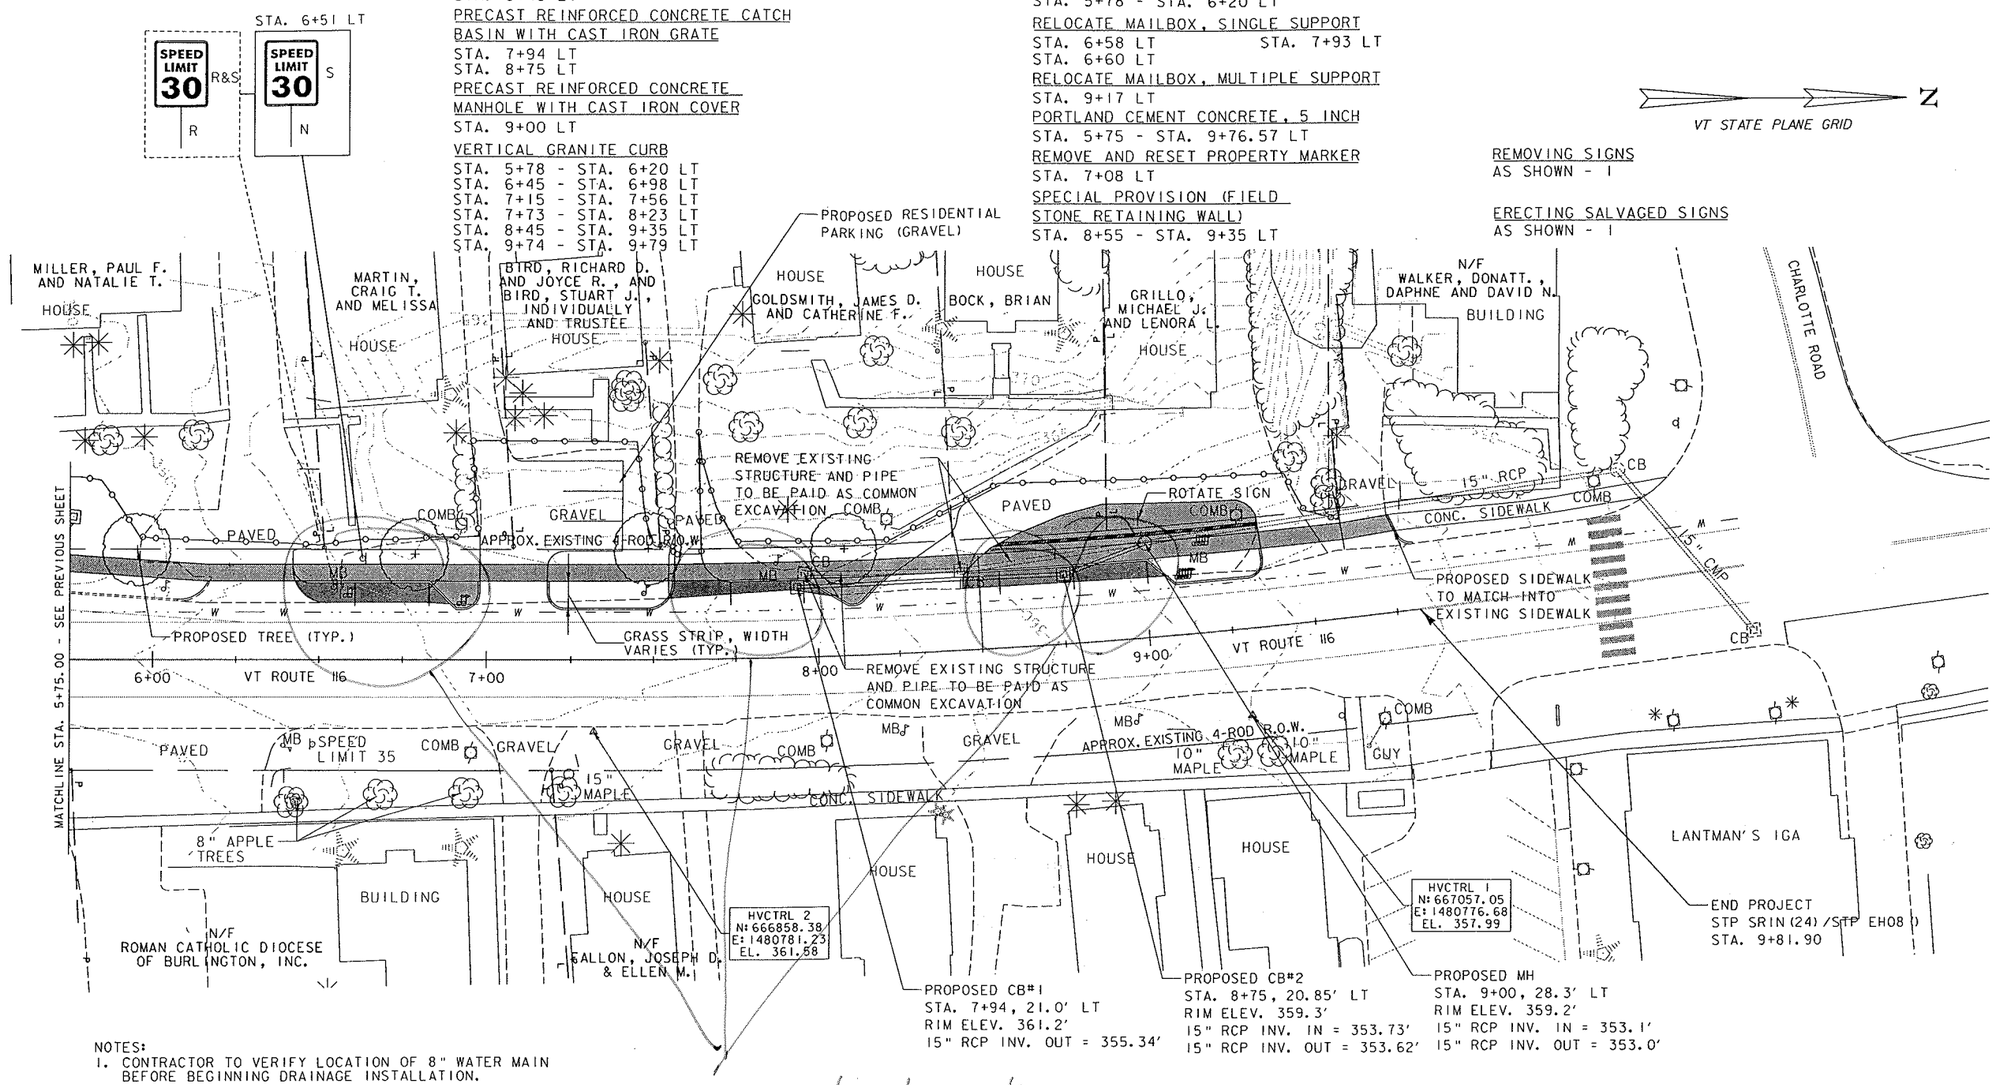

NOTES:
1. CONTRACTOR TO VERIFY LOCATION OF 8" WATER MAIN BEFORE BEGINNING DRAINAGE INSTALLATION.

4 on-street parking spaces

DATUM
VERTICAL NAVD 88
HORIZONTAL NAD 83

SCALE 1" = 20'-0
1" 20 0 20

PLOTTED 3/29/2013

NO.	DATE	REVISIONS	BY	CK'D

DuBois & King inc.
engineering planning management development

TOWN OF HINESBURG, VERMONT
VT ROUTE 116 SIDEWALK
STP SRIN(24)/STP EH08()
LAYOUT SHEET #2

DRAWN BY SJL	DATE MAR 2013
CHECKED BY EPD	PROJ. NO. 619969
PROJ. ENG. CDL	DRAW. NO. ---

SHEET 6 OF 13