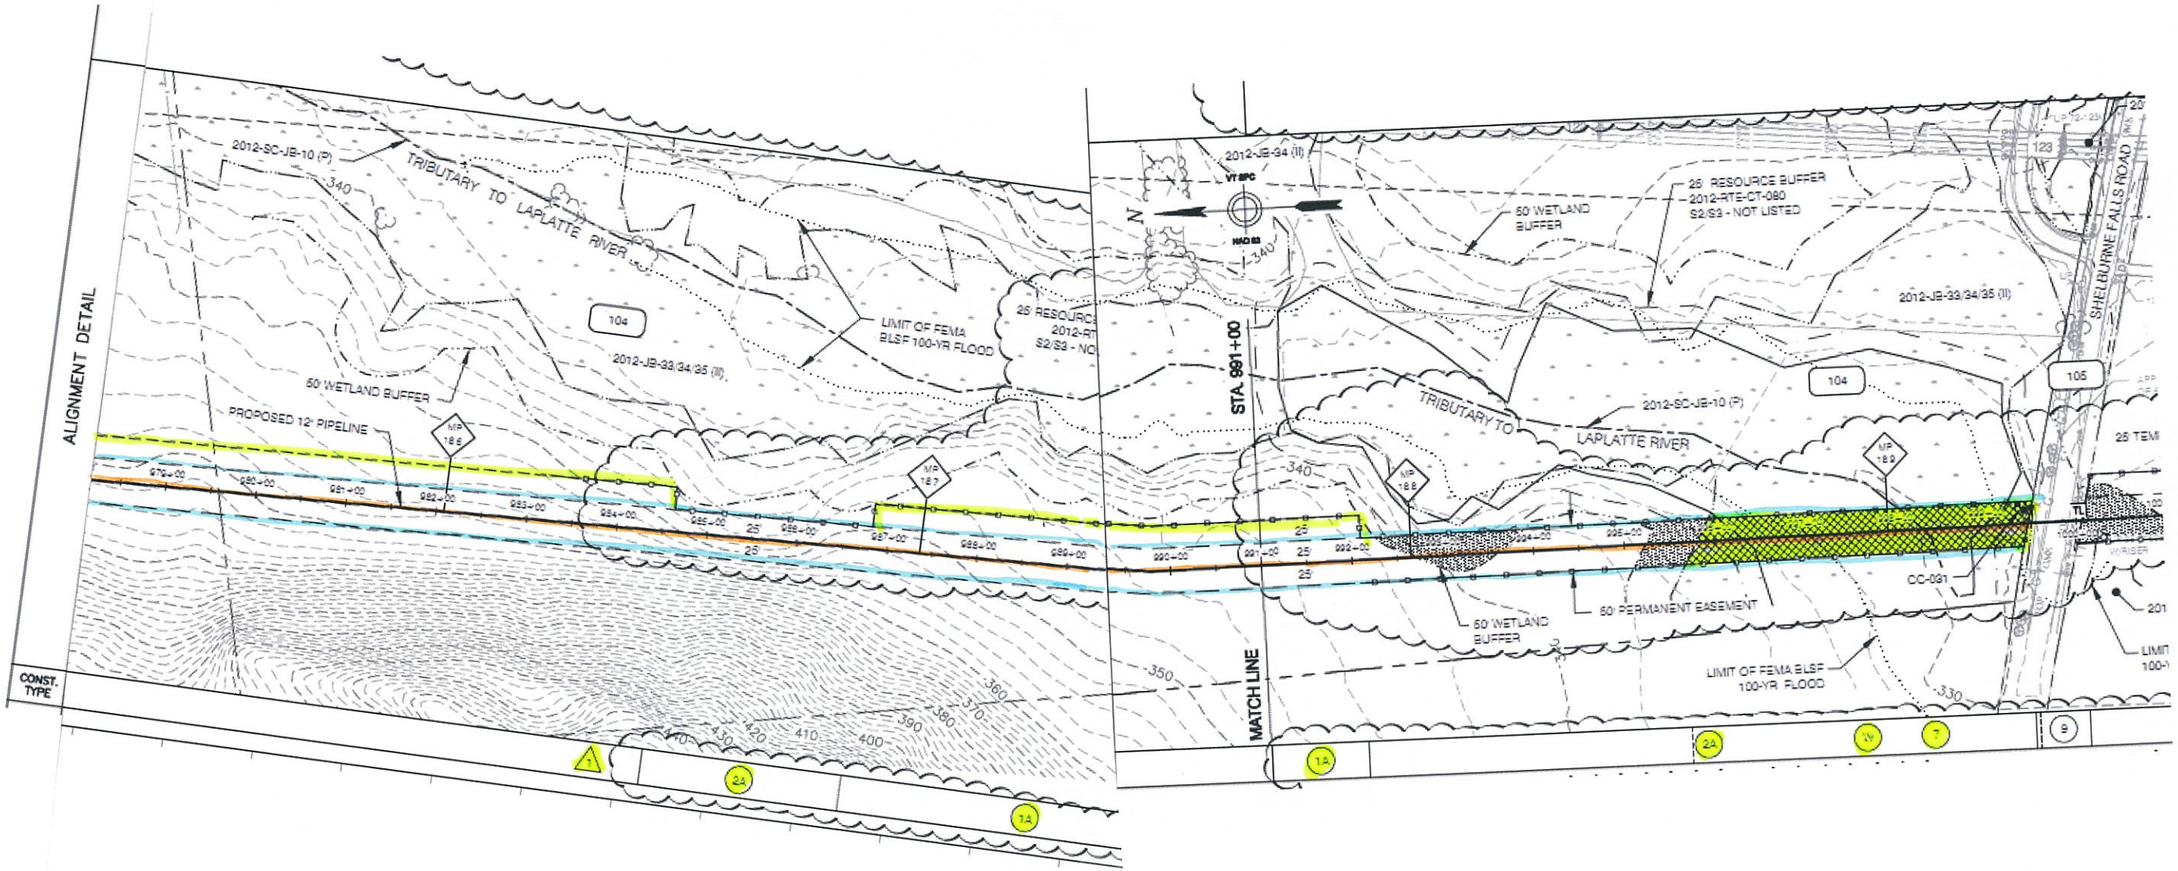

ALIGNMENT DETAIL
CONST. TYPE
2012-SC-JB-10 (P)
TRIBUTARY TO LAPLATTE RIVER
LIMIT OF FEMA BLSF 100-YR FLOOD
2012-JB-33/34/35 (II)
50' WETLAND BUFFER
PROPOSED 12" PIPELINE
104
STA. 991+00
MATCH LINE
2012-JB-34 (II)
VT SPC
HAD 83
N
25' RESOURCE BUFFER
2012-RTE-CT-080
S2/S3 - NOT LISTED
2012-JB-33/34/35 (II)
SHELBURNE FALLS ROAD
105
TRIBUTARY TO LAPLATTE RIVER
2012-SC-JB-10 (P)
CC-031
50' PERMANENT EASEMENT
50' WETLAND BUFFER
LIMIT OF FEMA BLSF 100-YR FLOOD