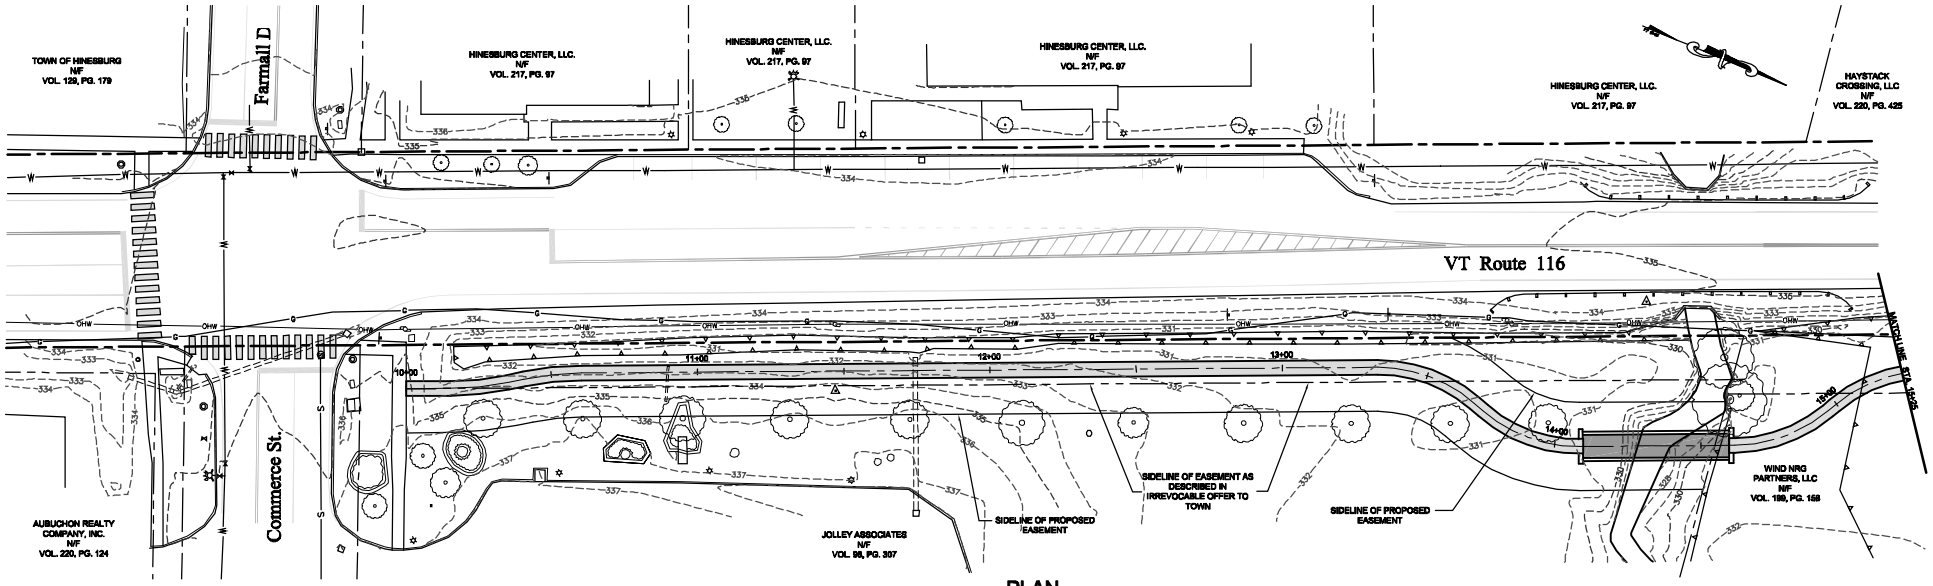

PLAN

GRAPHIC SCALE

(IN FEET)
1 inch = 20 ft.

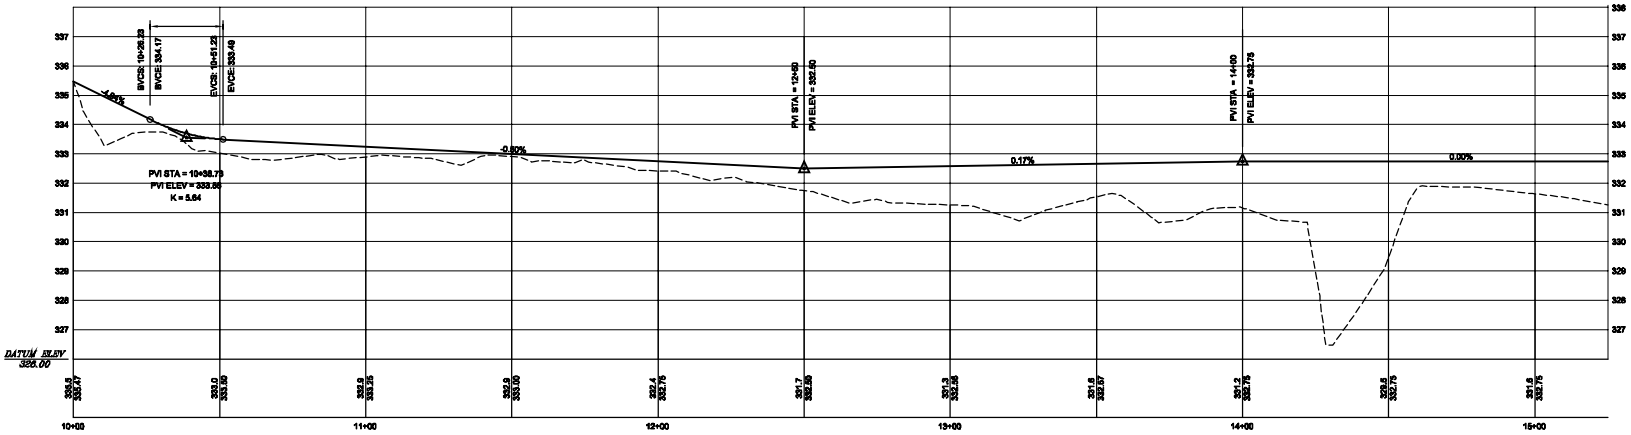

PROFILE

1" = 20' Horizontal
1" = 2' Vertical

LEGEND

- RIGHT-OF-WAY BOUNDARY LINE
- SIDELINE OF EXISTING EASEMENT
- OHW — OVERHEAD UTILITY LINE WITH POLE
- W — WATER LINE WITH HYDRANT & VALVE
- EXISTING CULVERT WITH CATCH BASIN
- S — EXISTING SEWER LINE WITH MANHOLE
- 328 — EXISTING GROUND CONTOUR
- PROPOSED NEW CONCRETE SIDEWALK
- TOE OF SLOPE (FILL)
- TOP OF SLOPE (CUT)
- CLASS III WETLAND
- EXISTING SIGNS
- EXISTING BOULDER
- EXISTING SIGNAL POLES
- EXISTING LIGHT POLE

CONCEPTUAL PLANS 10-4-13

HINESBURG VILLAGE NORTH SIDEWALK HINESBURG STP BIKE(54) ROUTE 116 HINESBURG, VERMONT	Proj. no. 13087
	Survey L&D/OTH
	Design DLH / RJE
PLAN & PROFILE	Drawn L&D
	Checked DLH / RJE
	Date 10-4-13
LAMOUREUX & DICKINSON Consulting Engineers, Inc. 14 Morse Drive Essex Junction, VT 05452 Tel: 802-878-4450	Scale 1" = 20' ! 1" = 2' '
	Sht. no. 4