PROPOSED SALT SHED

PROPOSED GARAGE

TOP OF SLOPE

PROPOSED ADMINISTRATION

PROPOSED ADMINISTRATION PARKING

PROPOSED PAVED WORK APRON

PROPOSED CWSD PARKING

PROPOSED GREEN BELT

RIVER CORRIDOR

RIVER

CURED AREA

SITE PLAN

1"= 100 ft

SMITH
ALVAREZ
SIENKIEWYCZ

ARCHITECTS

117 St. Paul Street
3rd Floor
Burlington, VT
05401

P: 802•863•2227
F: 802•863•0093

CONSULTANTS

SAS PROJECT NUMBER: 0627

PROJECT

HINESBURG
•
TOWN GARAGE

HINESBURG, VT 05461

DATE: SEPTEMBER 30, 2015
SCALE: AS NOTED
DRAWN BY: SAL
CHECKED: SHS

REVISIONS

SCHEMATIC DESIGN
•
SITE PLAN

SDL-1

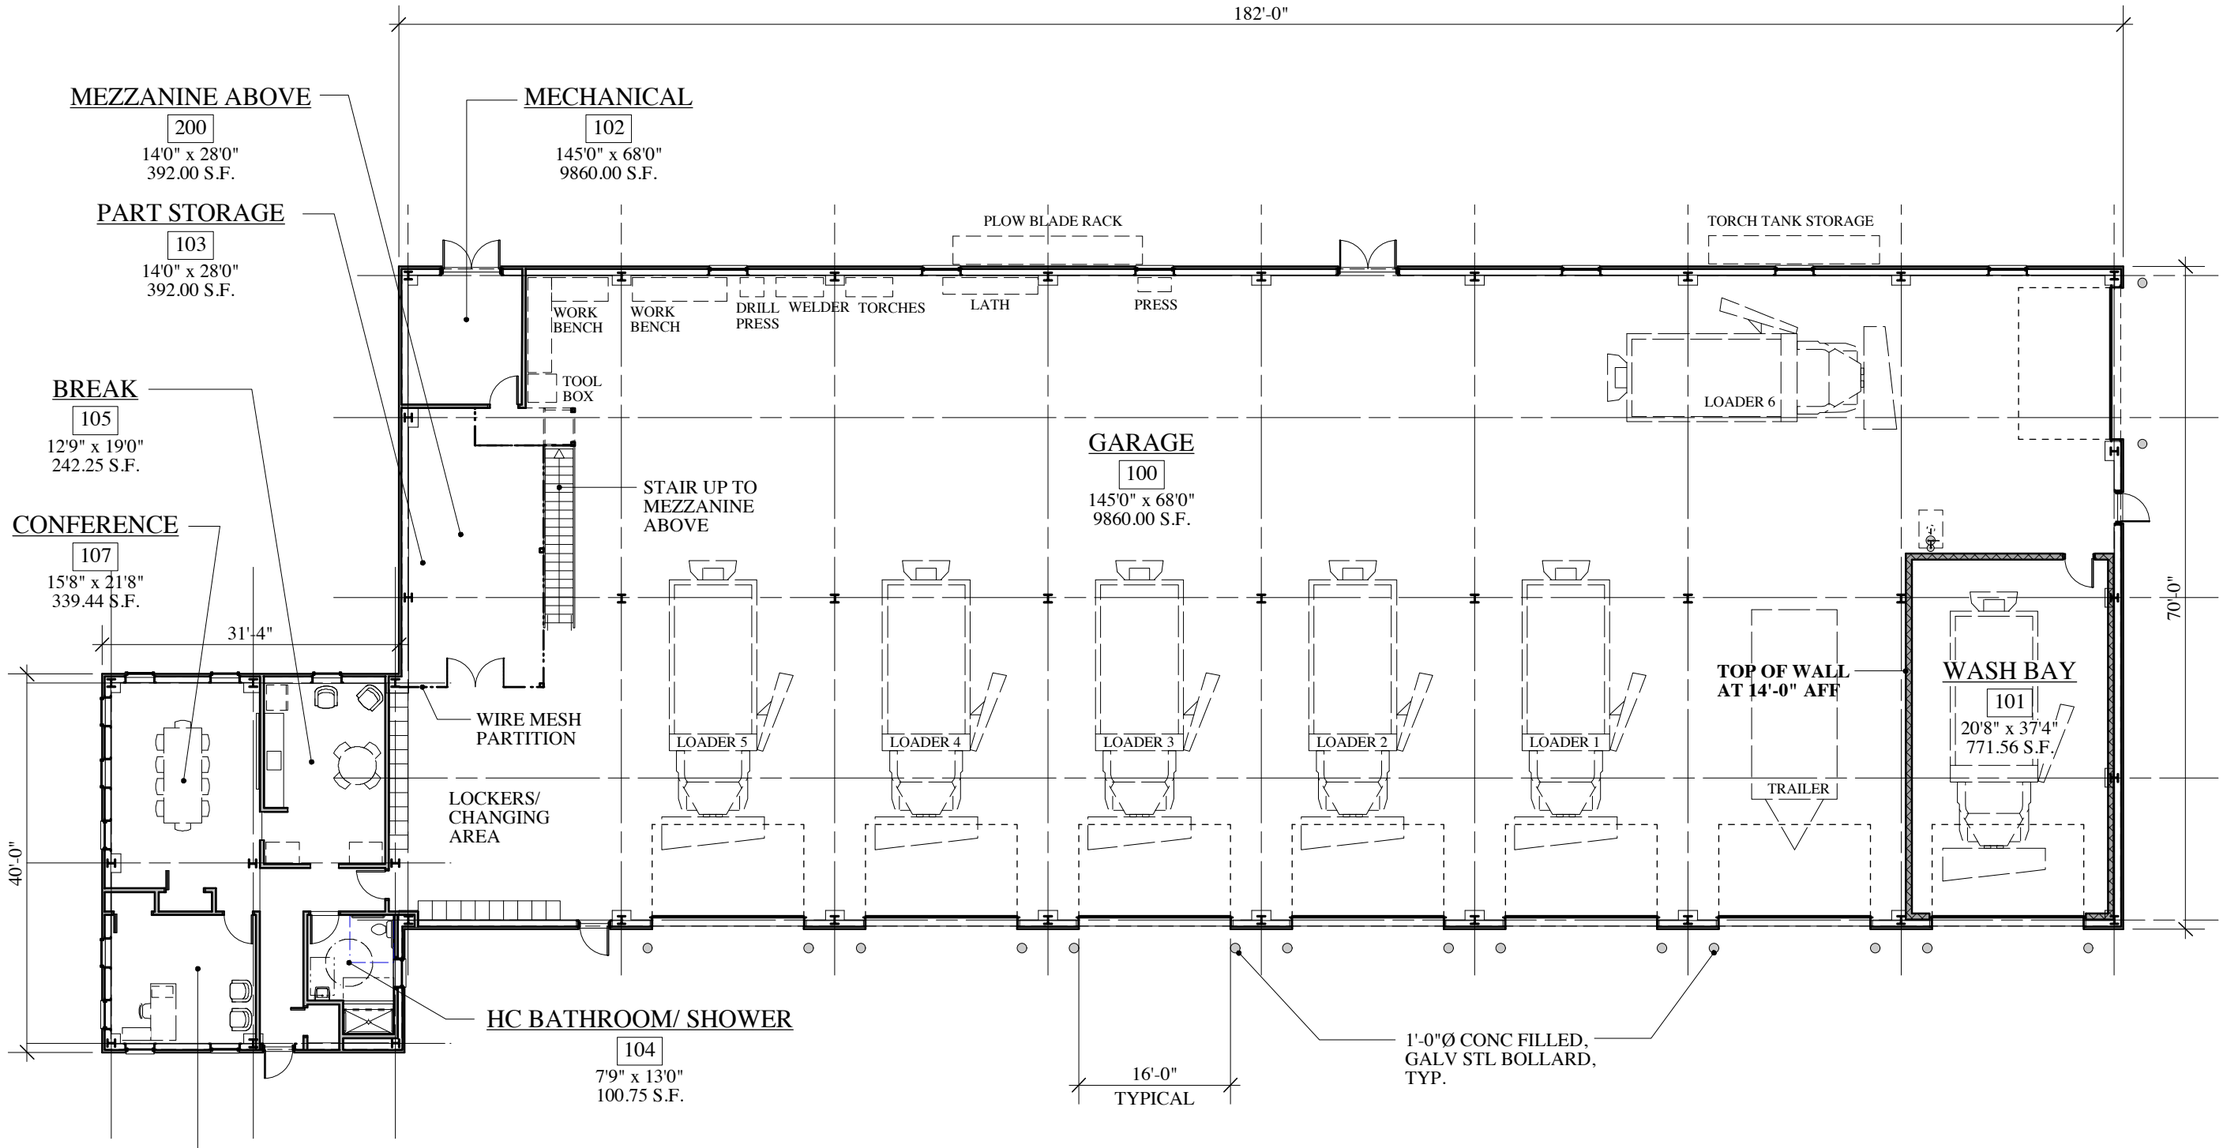

PROJECT NORTH

FLOOR PLAN

1/16" = 1'-0"

SMITH
ALVAREZ
SIENKIEWYCZ
ARCHITECTS
117 St. Paul Street
3rd Floor
Burlington, VT
05401
P: 802•863•2227
F: 802•863•0093

CONSULTANTS

SAS PROJECT NUMBER: 0627

PROJECT

HINESBURG
•
TOWN GARAGE

HINESBURG, VT 05461

DATE: SEPTEMBER 30, 2015
SCALE: AS NOTED
DRAWN BY: SAL
CHECKED: SHS

REVISIONS

SCHEMETIC DESIGN
•
FLOOR PLAN

SD-1

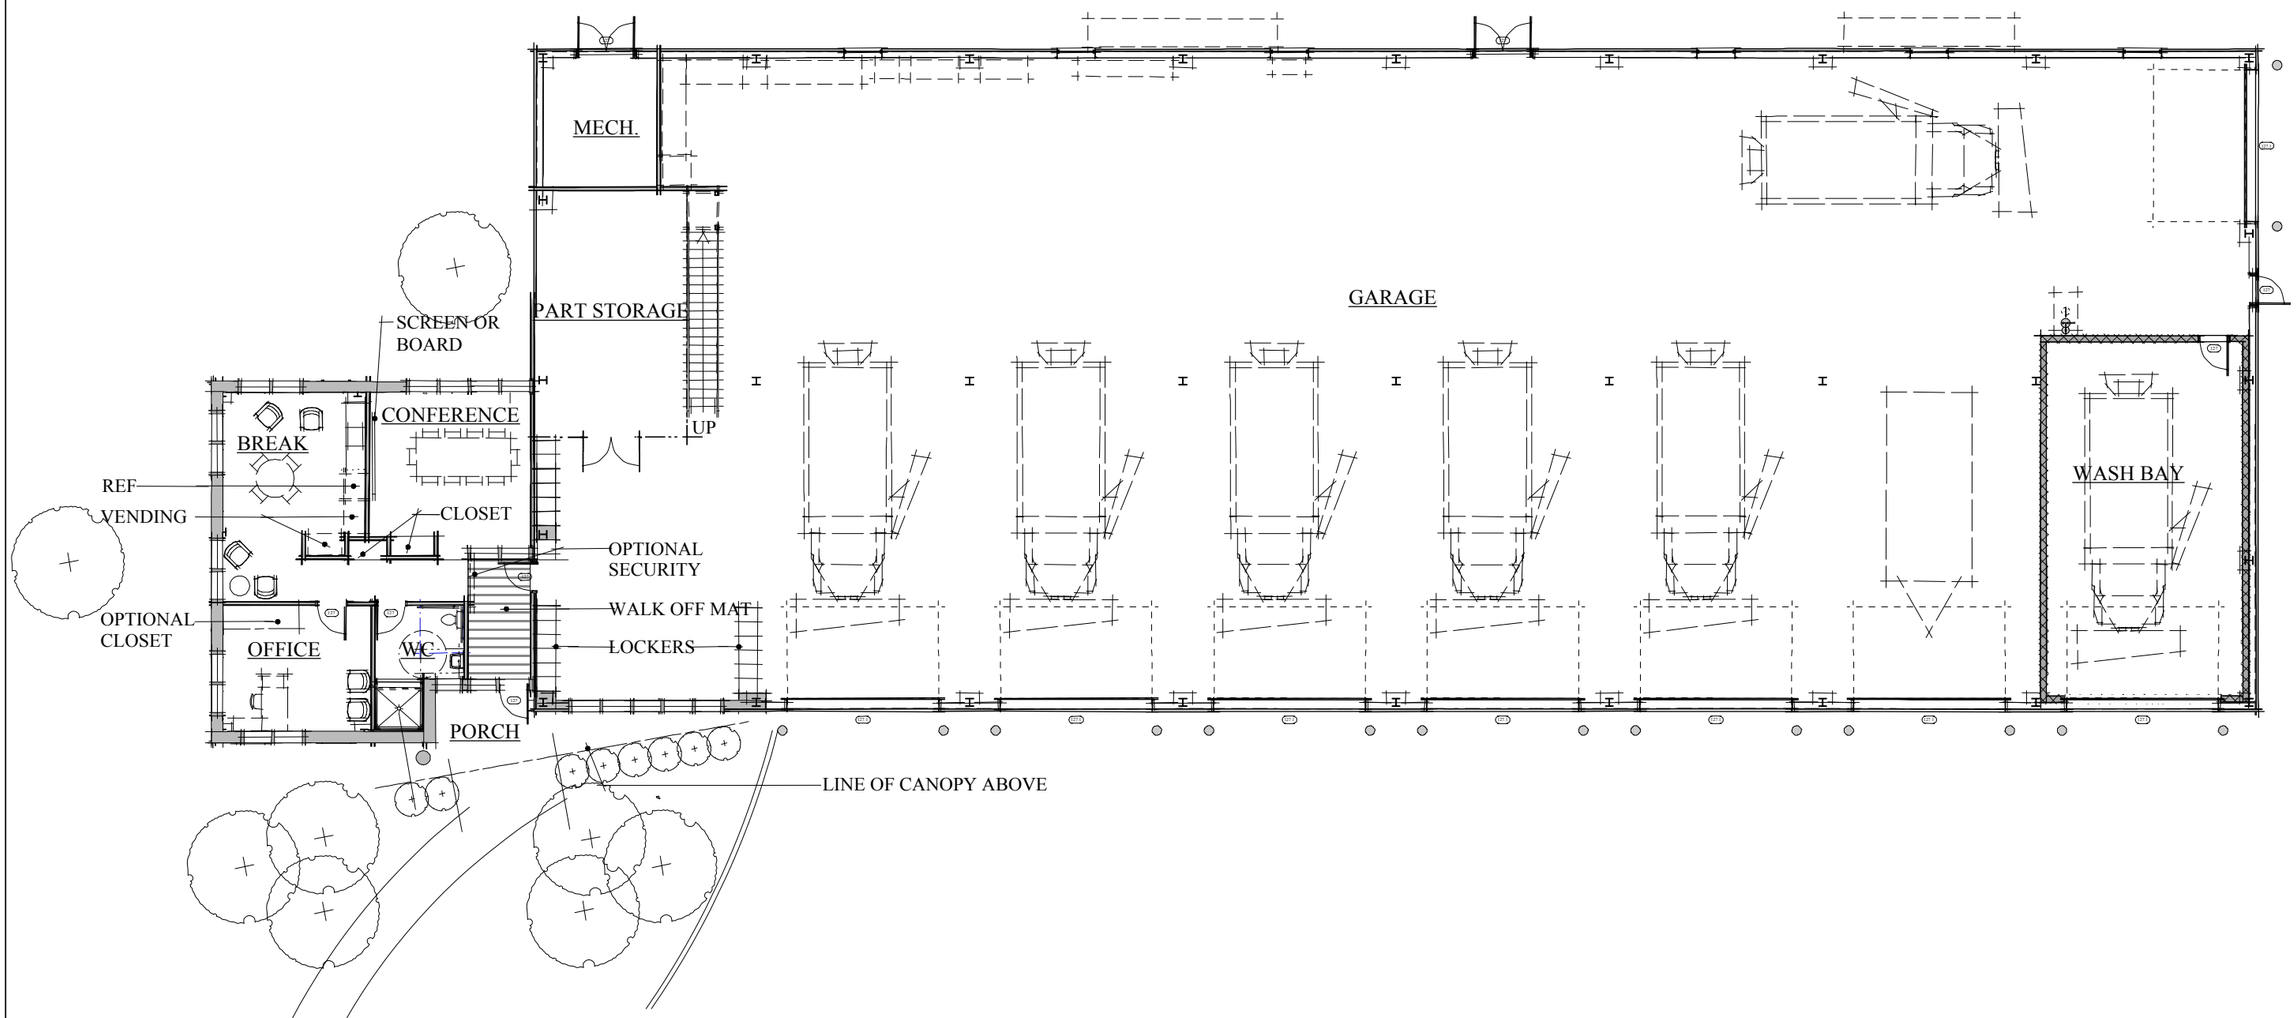

FLOOR PLAN

1/16" = 1'-0"

SINGLE ENTRY OPTION A

SMITH
ALVAREZ
SIENKIEWYCZ
ARCHITECTS
117 St. Paul Street
3rd Floor
Burlington, VT
05401
P: 802 • 863 • 2227
F: 802 • 863 • 0093

CONSULTANTS

SAS PROJECT NUMBER: 0627

PROJECT

HINESBURG
•
TOWN GARAGE

HINESBURG, VT 05461

DATE: SEPTEMBER 30, 2015
SCALE: AS NOTED
DRAWN BY: SAL
CHECKED: SHS

REVISIONS

SCHEMATIC
DESIGN
•
FLOOR PLANS

SD-1

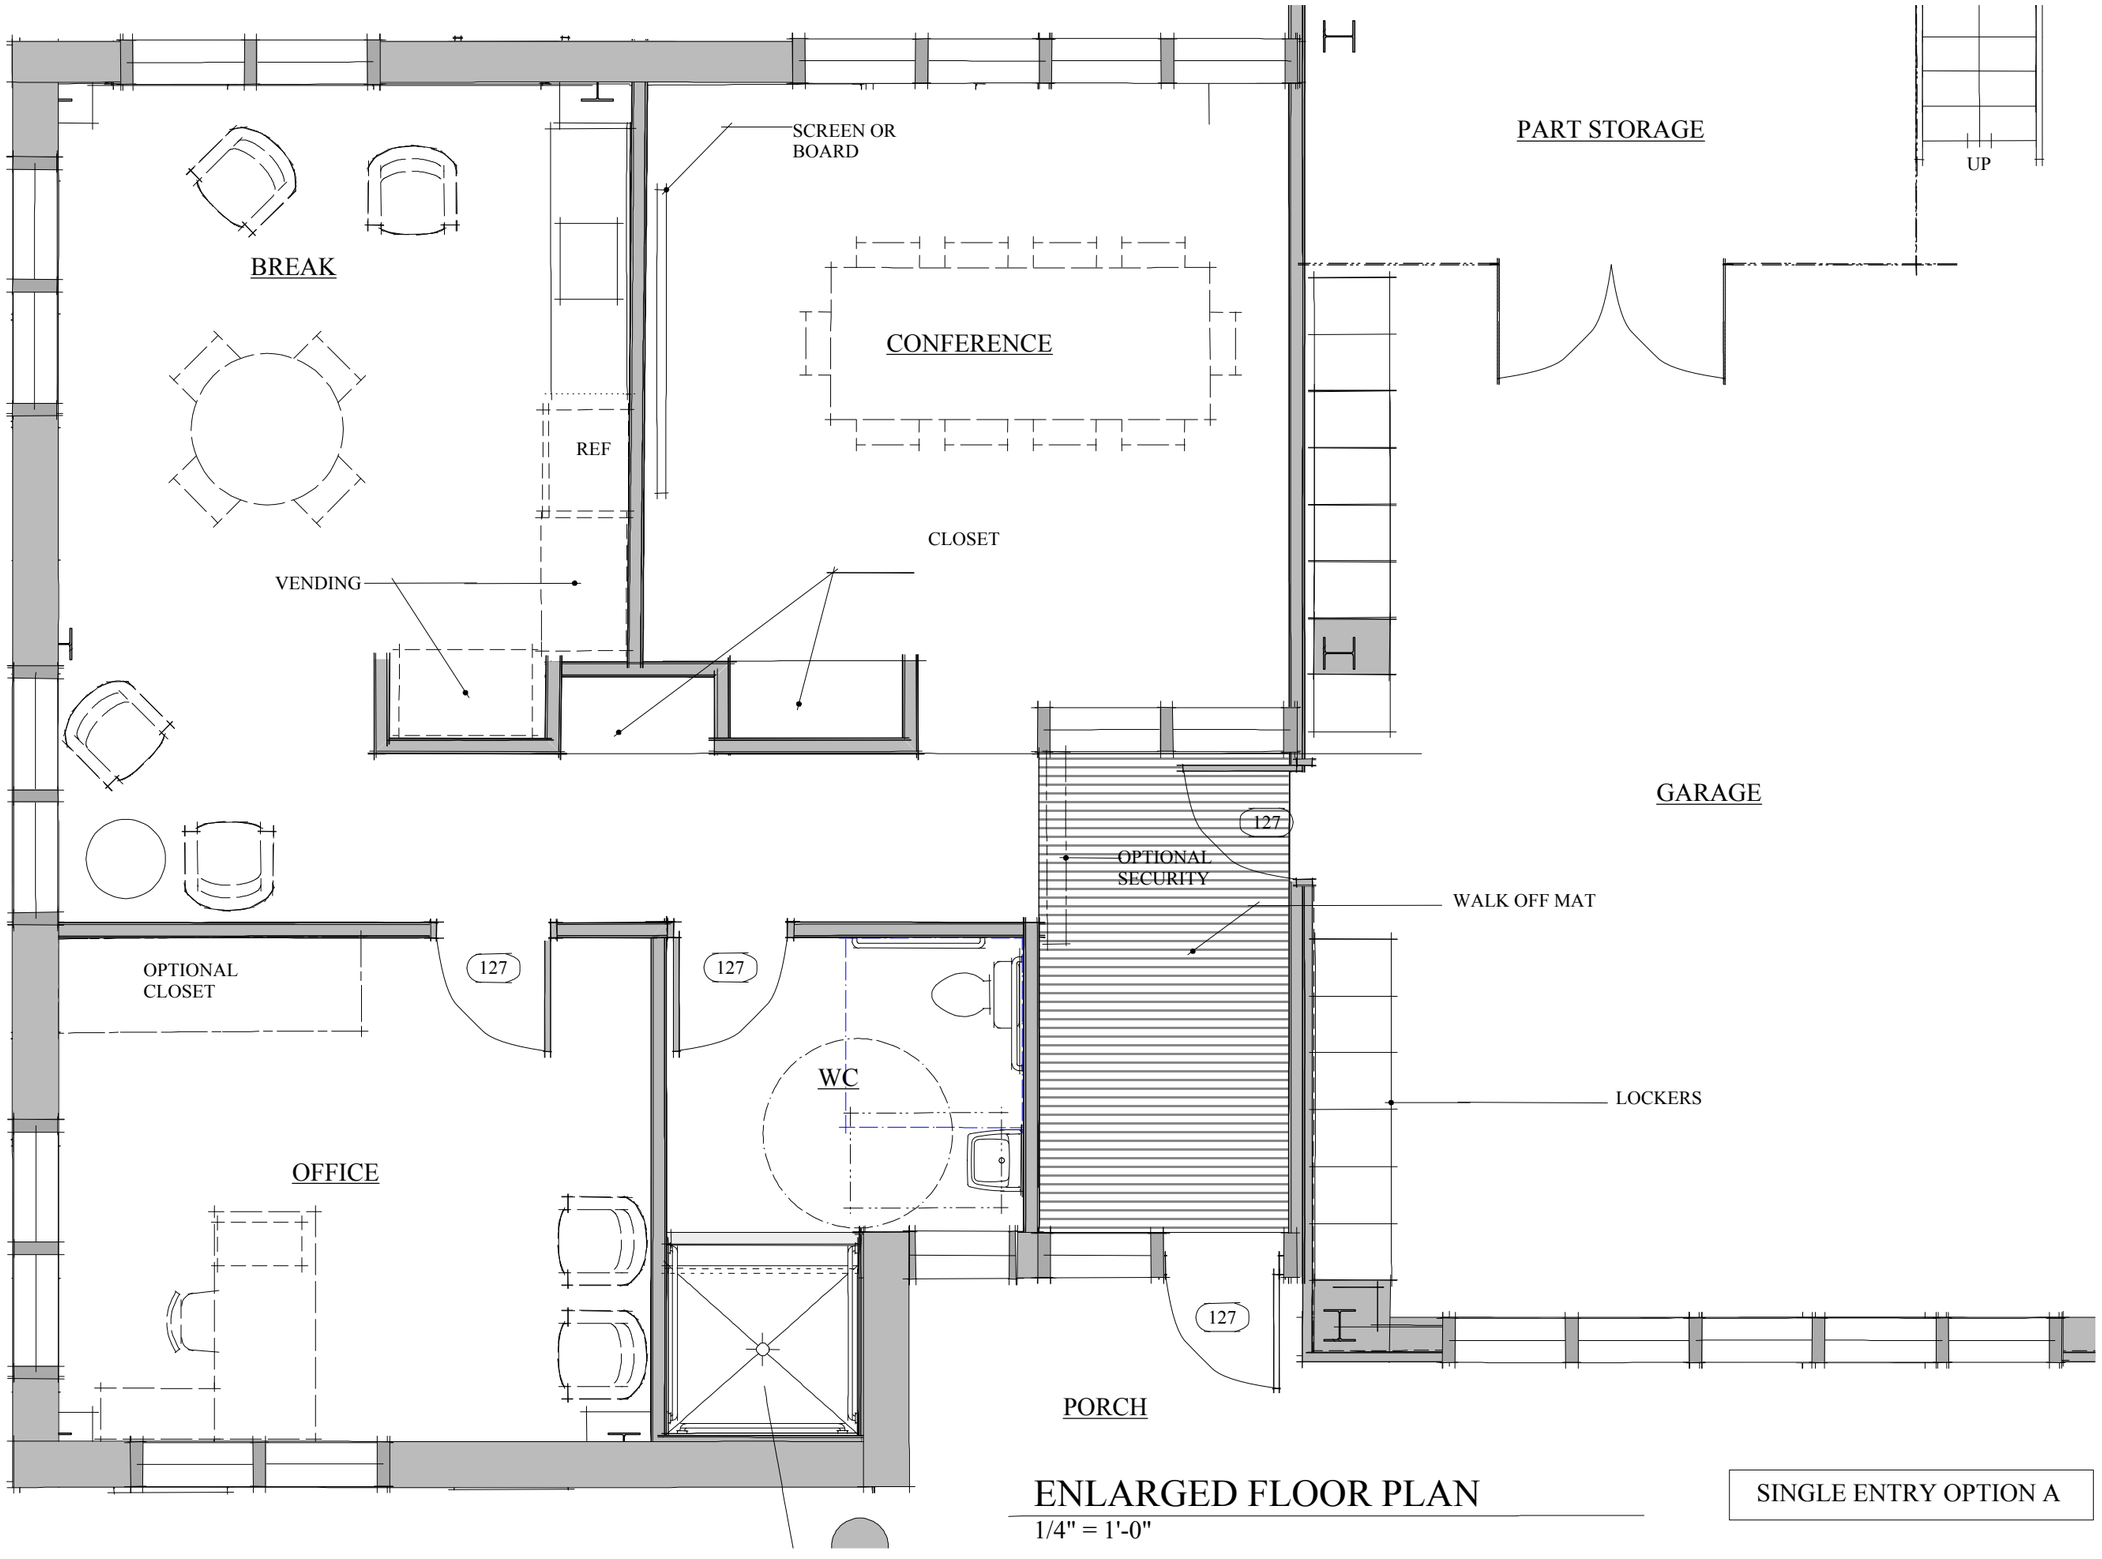

ENLARGED FLOOR PLAN

1/4" = 1'-0"

SINGLE ENTRY OPTION A

SMITH
ALVAREZ
SIENKIEWYCZ
ARCHITECTS
117 St. Paul Street
3rd Floor
Burlington, VT
05401
P: 802 • 863 • 2227
F: 802 • 863 • 0093

CONSULTANTS

SAS PROJECT NUMBER: 0627

PROJECT

HINESBURG
•
TOWN GARAGE

HINESBURG, VT 05461

DATE: SEPTEMBER 30, 2015
SCALE: AS NOTED
DRAWN BY: SAL
CHECKED: SHS

REVISIONS

SCHEMATIC DESIGN
•
FLOOR PLAN

SD-2

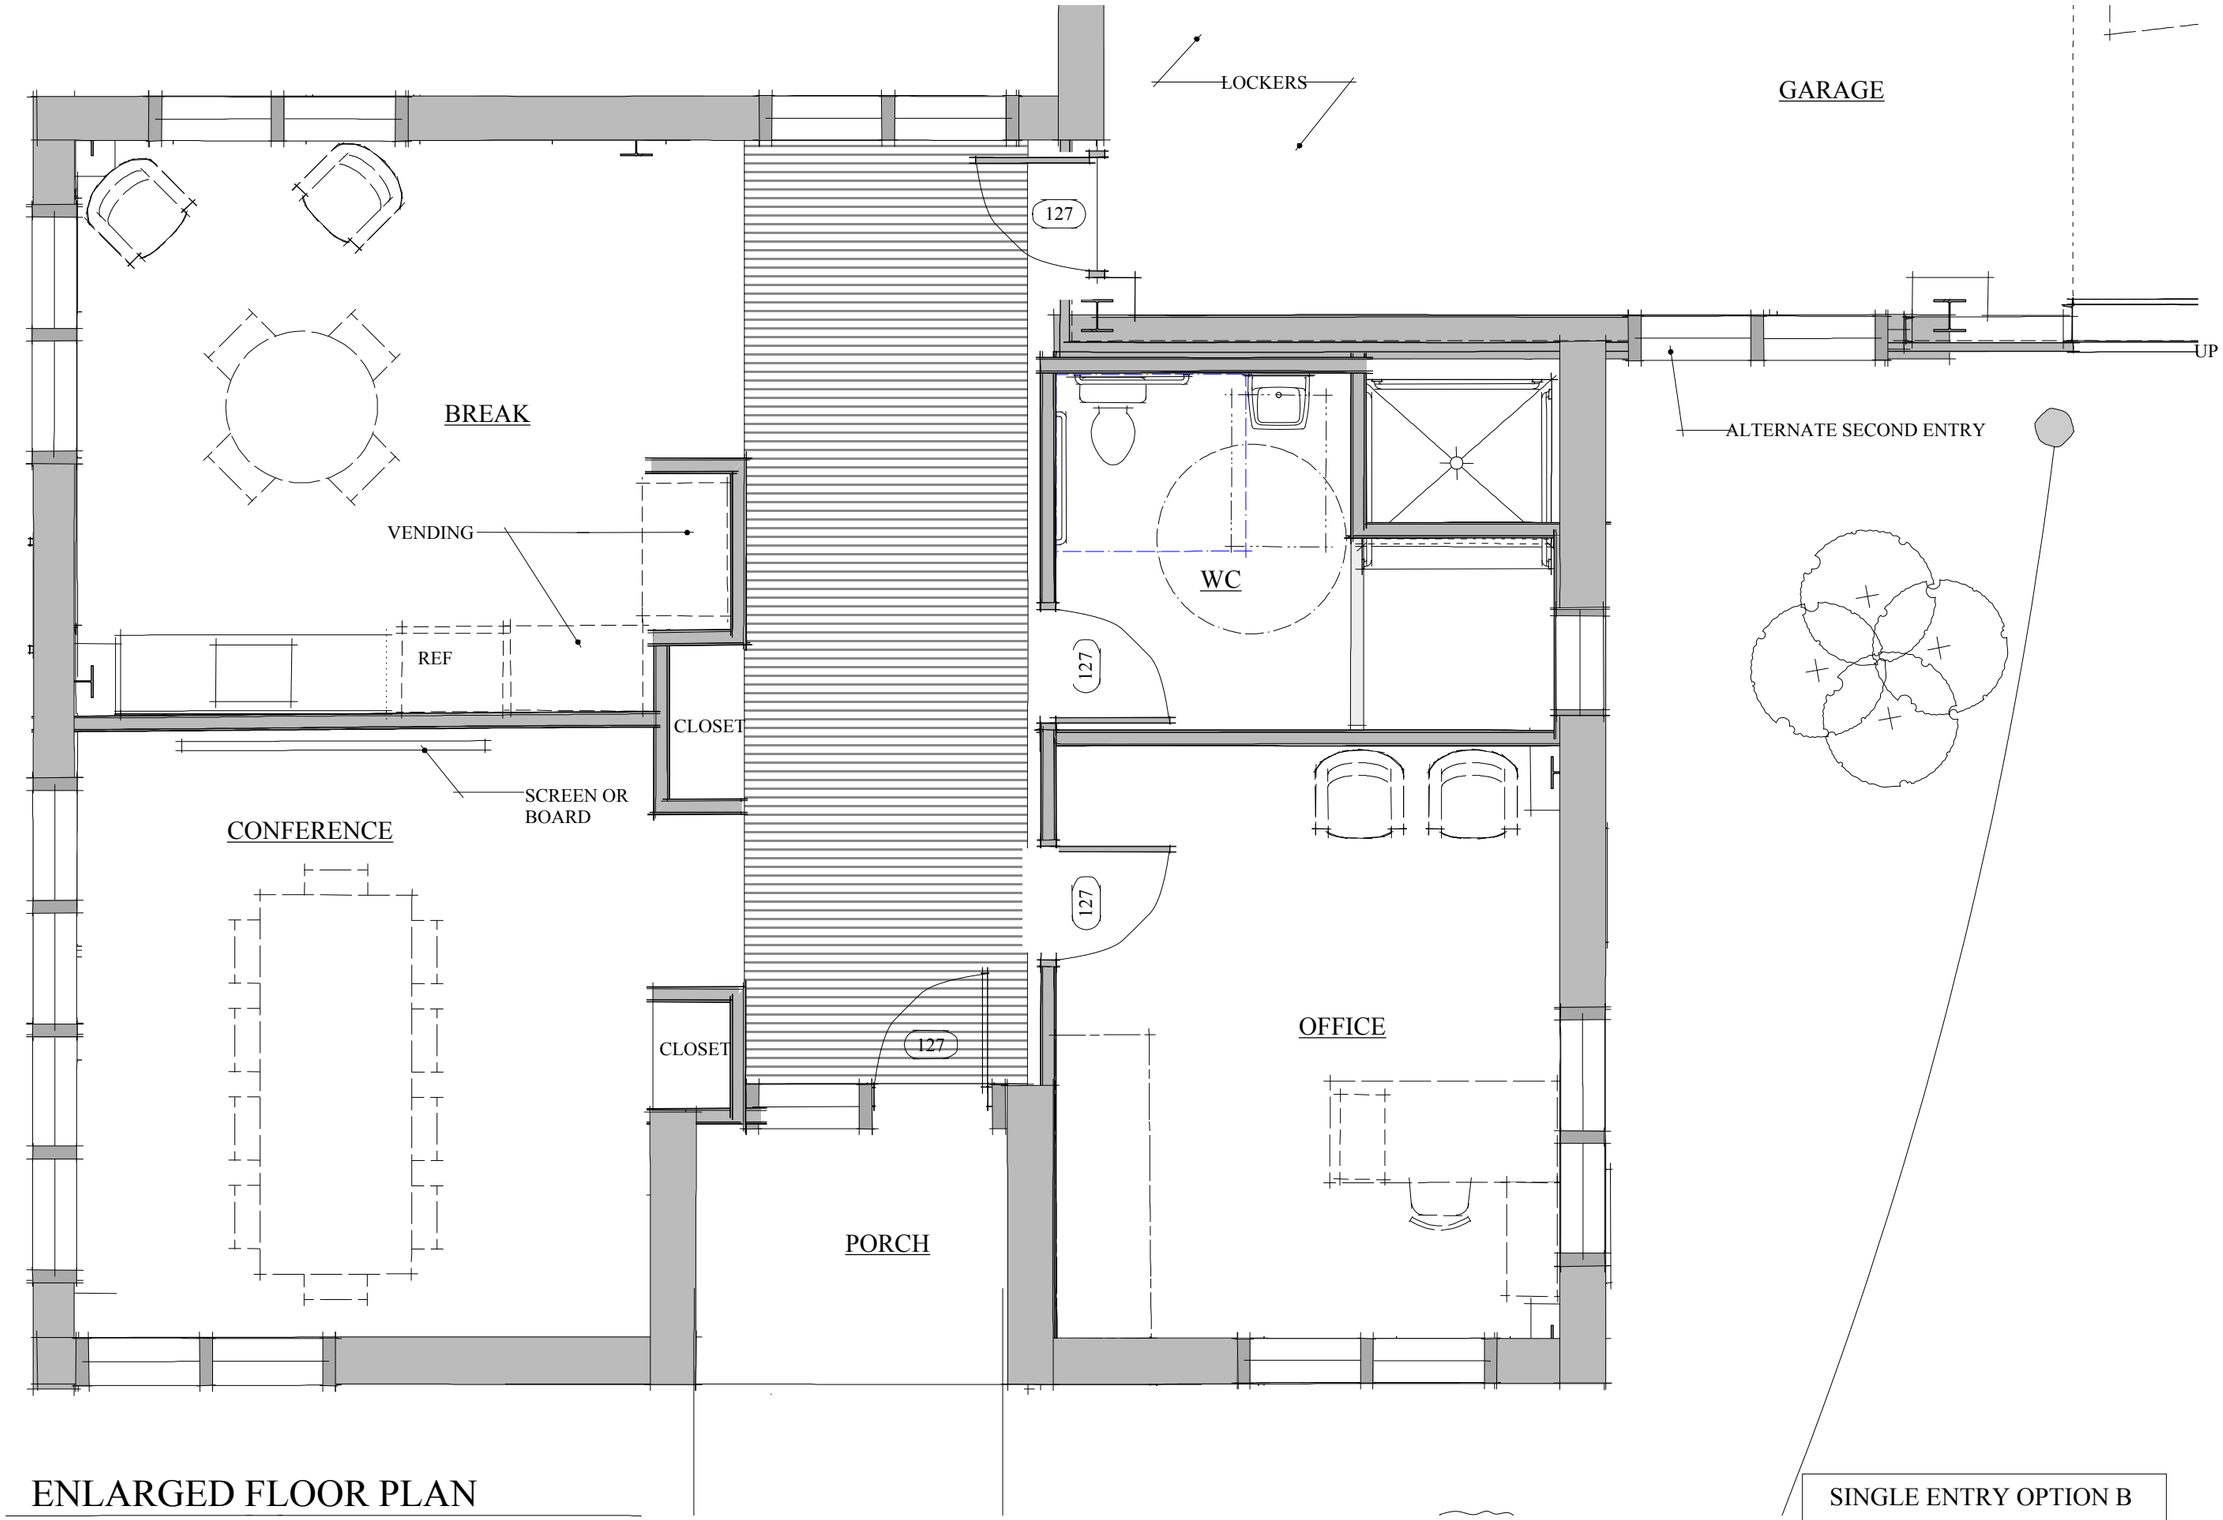

ENLARGED FLOOR PLAN

1/4" = 1'-0"

SINGLE ENTRY OPTION B

SMITH
ALVAREZ
SIENKIEWYCZ
ARCHITECTS
117 St. Paul Street
3rd Floor
Burlington, VT
05401
P: 802 • 863 • 2227
F: 802 • 863 • 0093

CONSULTANTS

SAS PROJECT NUMBER: 0627

PROJECT

HINESBURG
•
TOWN GARAGE

HINESBURG, VT 05461

DATE: SEPTEMBER 30, 2015
SCALE: AS NOTED
DRAWN BY: SAL
CHECKED: SHS

REVISIONS

SCHEMATIC
DESIGN
•
FLOOR PLAN

SD-3

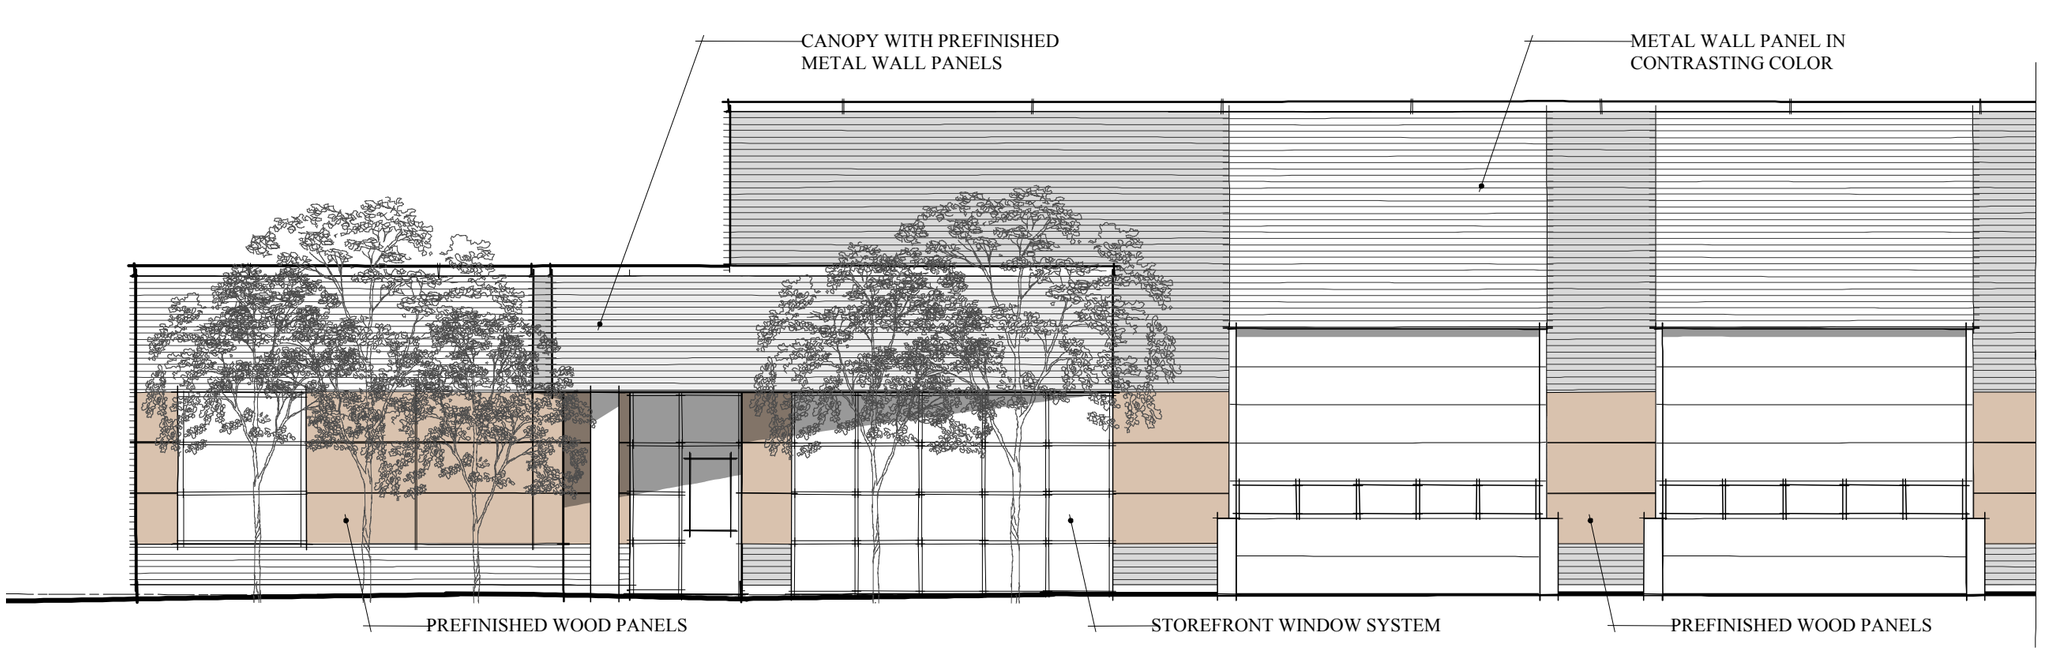

ENLARGED ELEVATION

1/8" = 1'-0"

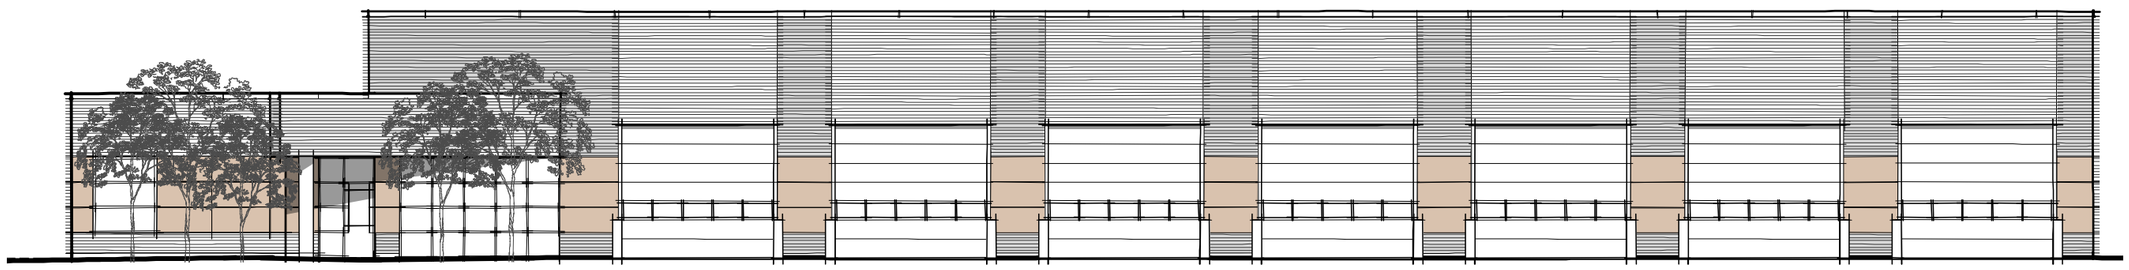

SOUTH ELEVATION

1/16" = 1'-0"

SINGLE ENTRY OPTION A

SMITH
ALVAREZ
SIENKIEWYCZ
ARCHITECTS
117 St. Paul Street
3rd Floor
Burlington, VT
05401
P: 802 • 863 • 2227
F: 802 • 863 • 0093

CONSULTANTS

SAS PROJECT NUMBER: 0627

PROJECT

HINESBURG
•
TOWN GARAGE

HINESBURG, VT 05461

DATE: SEPTEMBER 30, 2015
SCALE: AS NOTED
DRAWN BY: SAL
CHECKED: SHS

REVISIONS

SCHEMATIC DESIGN
•
ELEVATIONS

SD-4

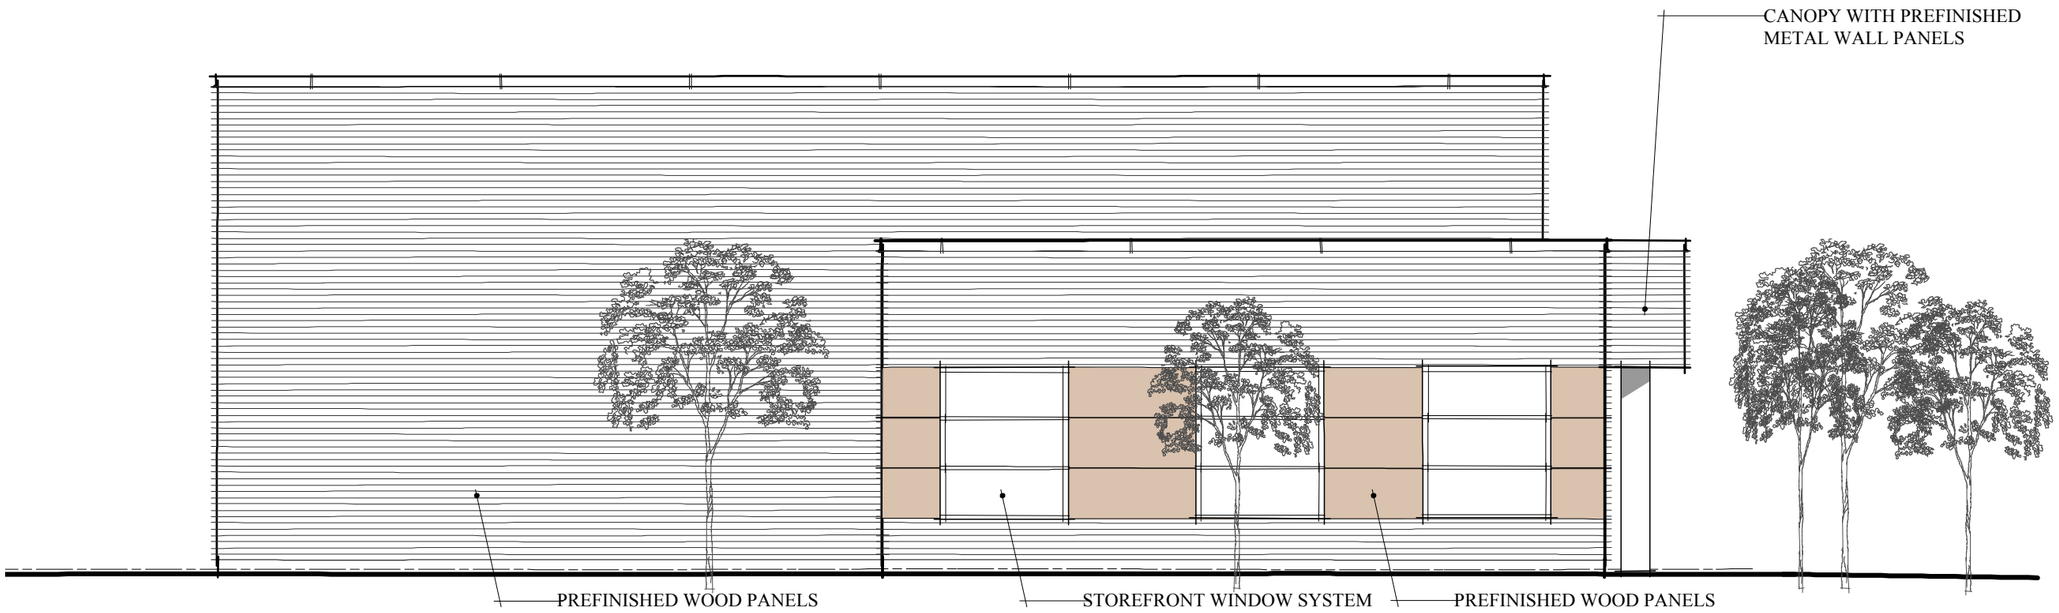

ENLARGED WEST ELEVATION

1/8" = 1'-0"

SINGLE ENTRY OPTION A

SMITH
ALVAREZ
SIENKIEWYCZ
ARCHITECTS
117 St. Paul Street
3rd Floor
Burlington, VT
05401
P: 802 • 863 • 2227
F: 802 • 863 • 0093

CONSULTANTS

SAS PROJECT NUMBER: 0627

PROJECT

HINESBURG
•
TOWN GARAGE

HINESBURG, VT 05461

DATE: SEPTEMBER 30, 2015
SCALE: AS NOTED
DRAWN BY: SAL
CHECKED: SHS

REVISIONS

SCHEMATIC
DESIGN
•
ELEVATIONS

SD-5