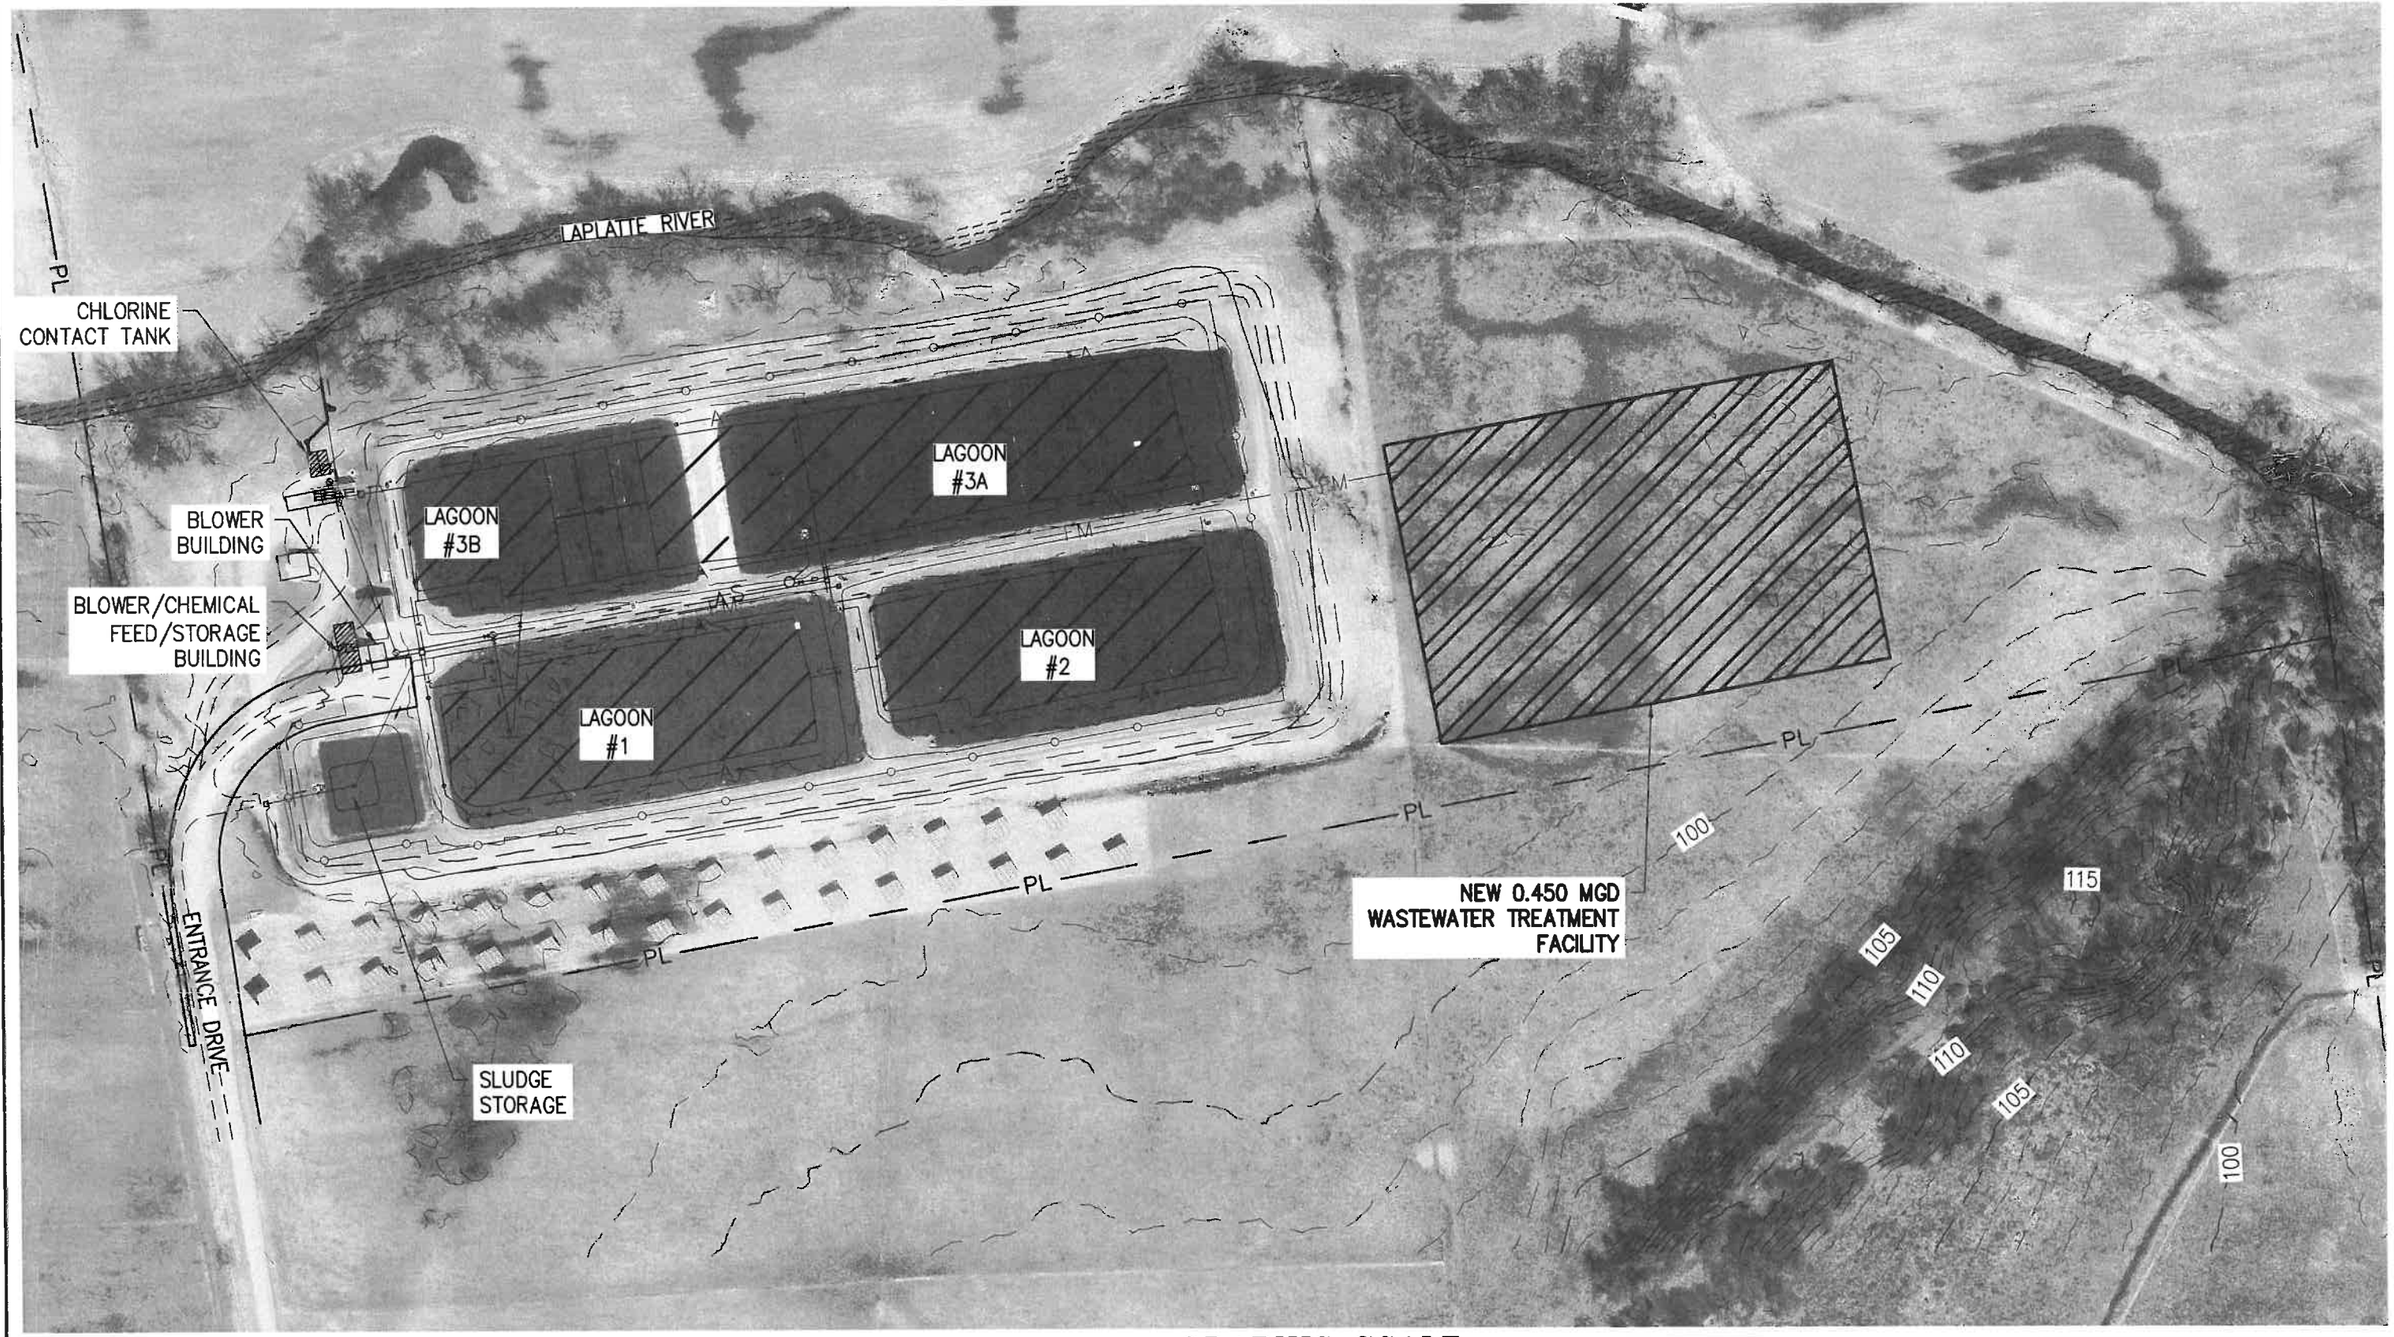

N

PLAN
SCALE: 1"=150'

GRAPHIC SCALE

0 150 225 300

(IN FEET)

Aldrich + Elliott
WATER RESOURCE ENGINEERS
6 Market Place, Suite 2
Essex Jct., VT 05452
P. 802.879.7733
AEengineers.com

WASTEWATER TREATMENT FACILITY OVERALL SITE PLAN	DESIGNED WAE	PROJECT NO. 15063
	DRAWN JEN	
	CHECKED (PM) WAE	
WASTEWATER TREATMENT PLANT PLANNING STUDY	CHECKED (PE) WAE	FIGURE NO. 2
	SCALE AS NOTED	
TOWN OF HINESBURG	DATE APRIL, 2016	
HINESBURG VERMONT		

Y:\15063-HINESBURG\15063-2.dwg, 3/31/2016 11:07:52 AM

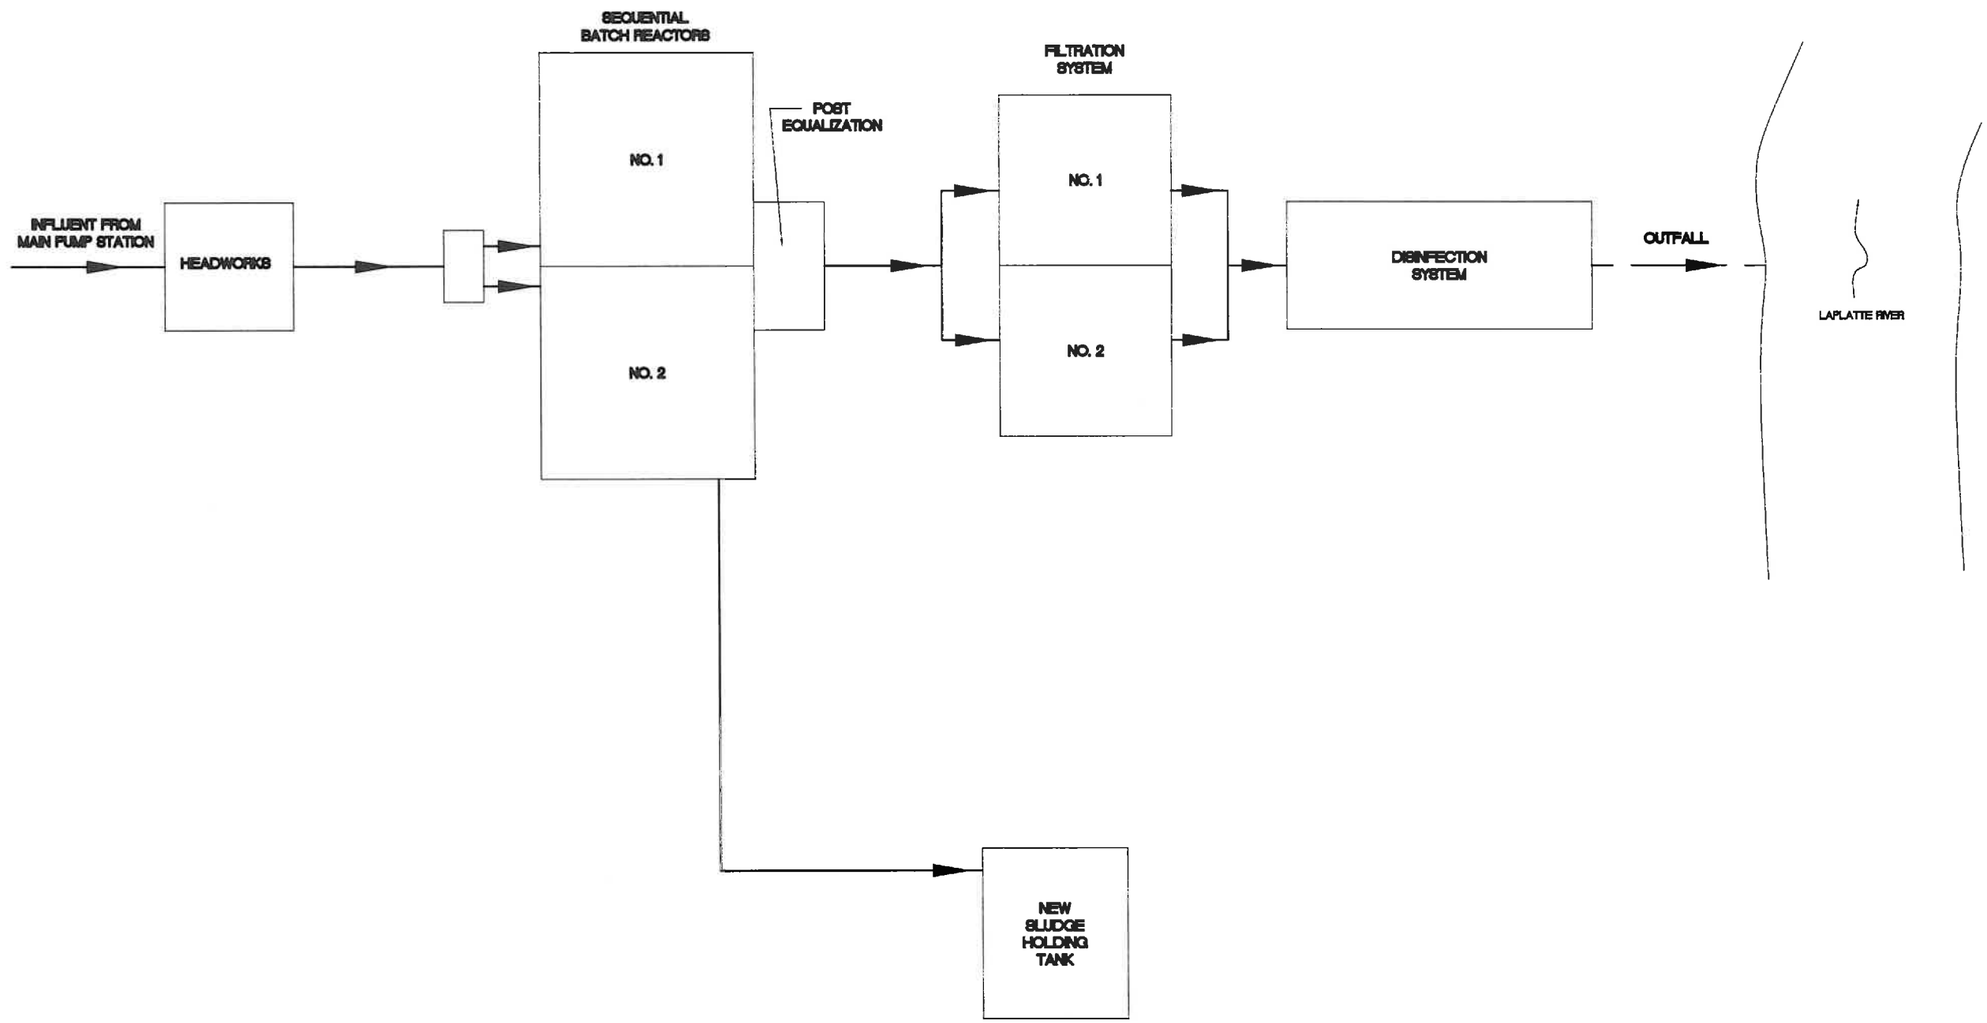

Aldrich + Elliott
WATER RESOURCE ENGINEERS

6 Market Place, Suite 2
Essex Jct., VT 05452

P: 802.879.7733
AEengineers.com

WASTEWATER TREATMENT FACILITY PROCESS FLOW SCHEMATIC

WASTEWATER TREATMENT PLANT PLANNING STUDY

TOWN OF HINESBURG
HINESBURG VERMONT

DESIGNED	WAE
DRAWN	JEN
CHECKED (PM)	WAE
CHECKED (PE)	WAE
SCALE	AS NOTED
DATE	APRIL, 2016

PROJECT NO. 15063

FIGURE NO. 3

Y:\15063-HINESBURG\15063-3.dwg, 3/31/2016 11:15:11 AM