Map of Proposed VGS Facilities

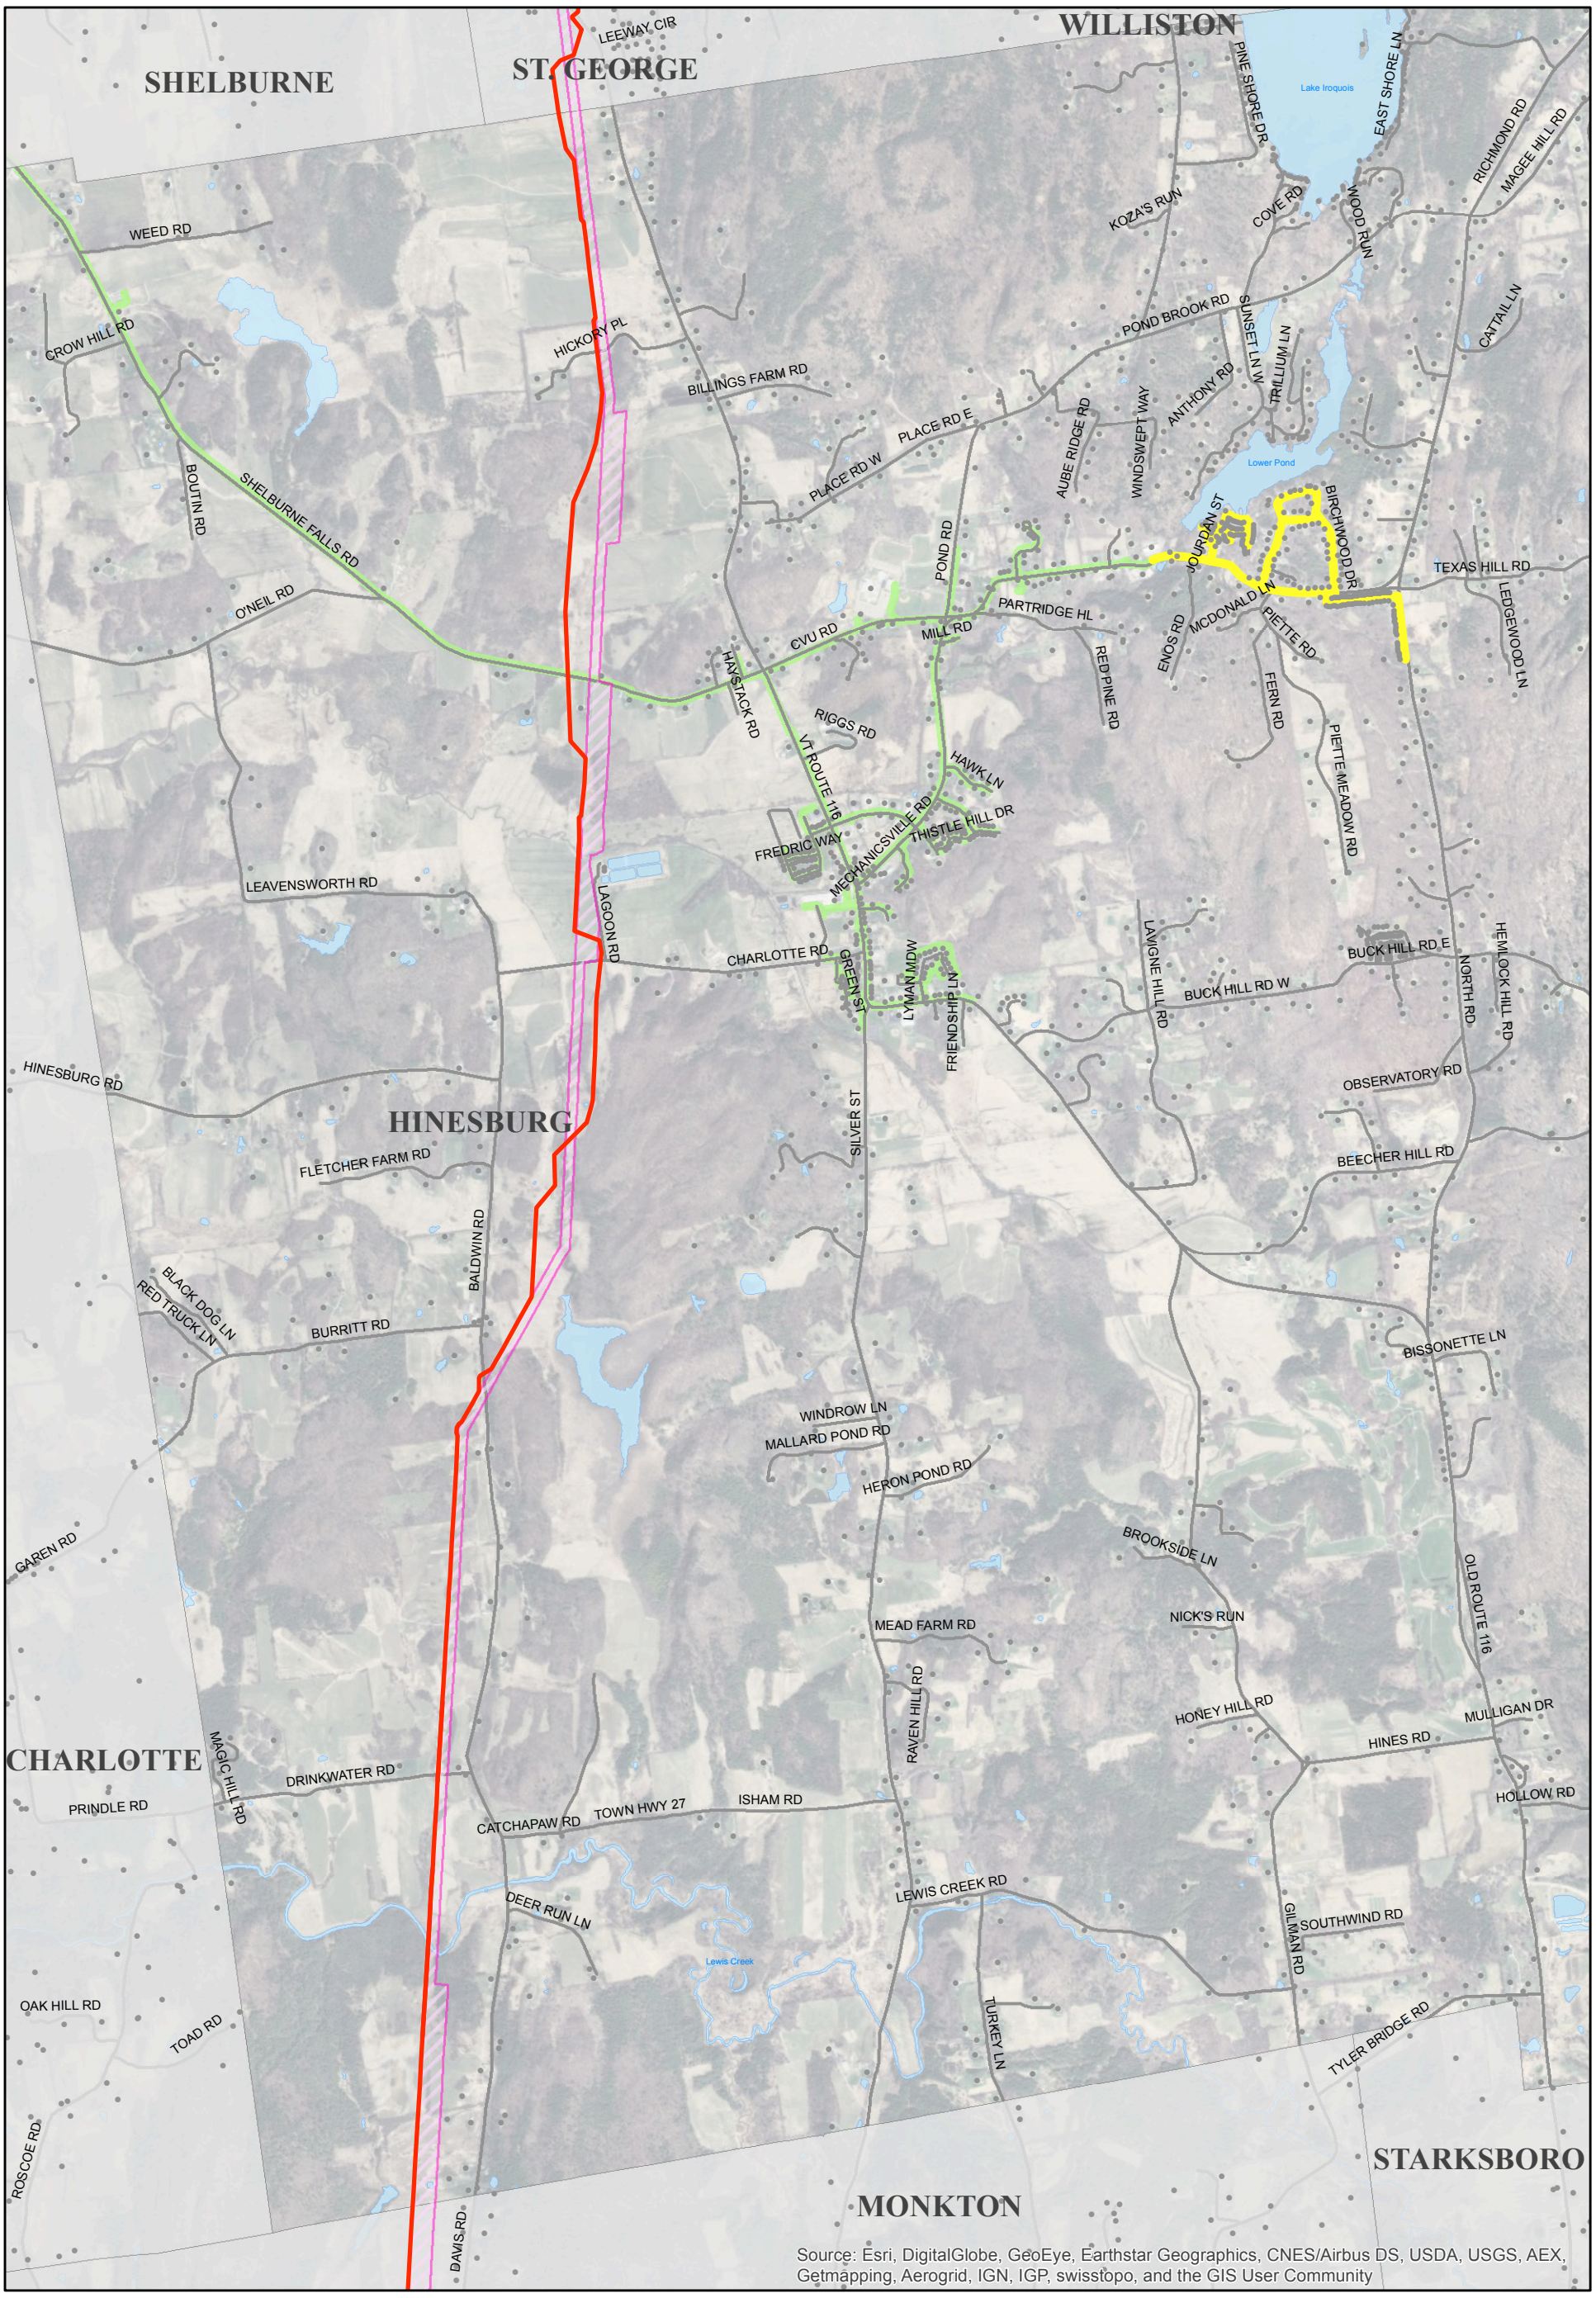

Hinesburg

Addison Natural Gas Project

LEGEND

- ANGP Proposed Transmission Line
- Proposed Distribution Network
- Existing Distribution Network
- VELCO Corridor
- Address Points

N

VermontGas

Vermont Gas Systems, Inc.

Drawn By: James Cunningham

Sheet No. 1

Checked by:

Date: 2/22/2016