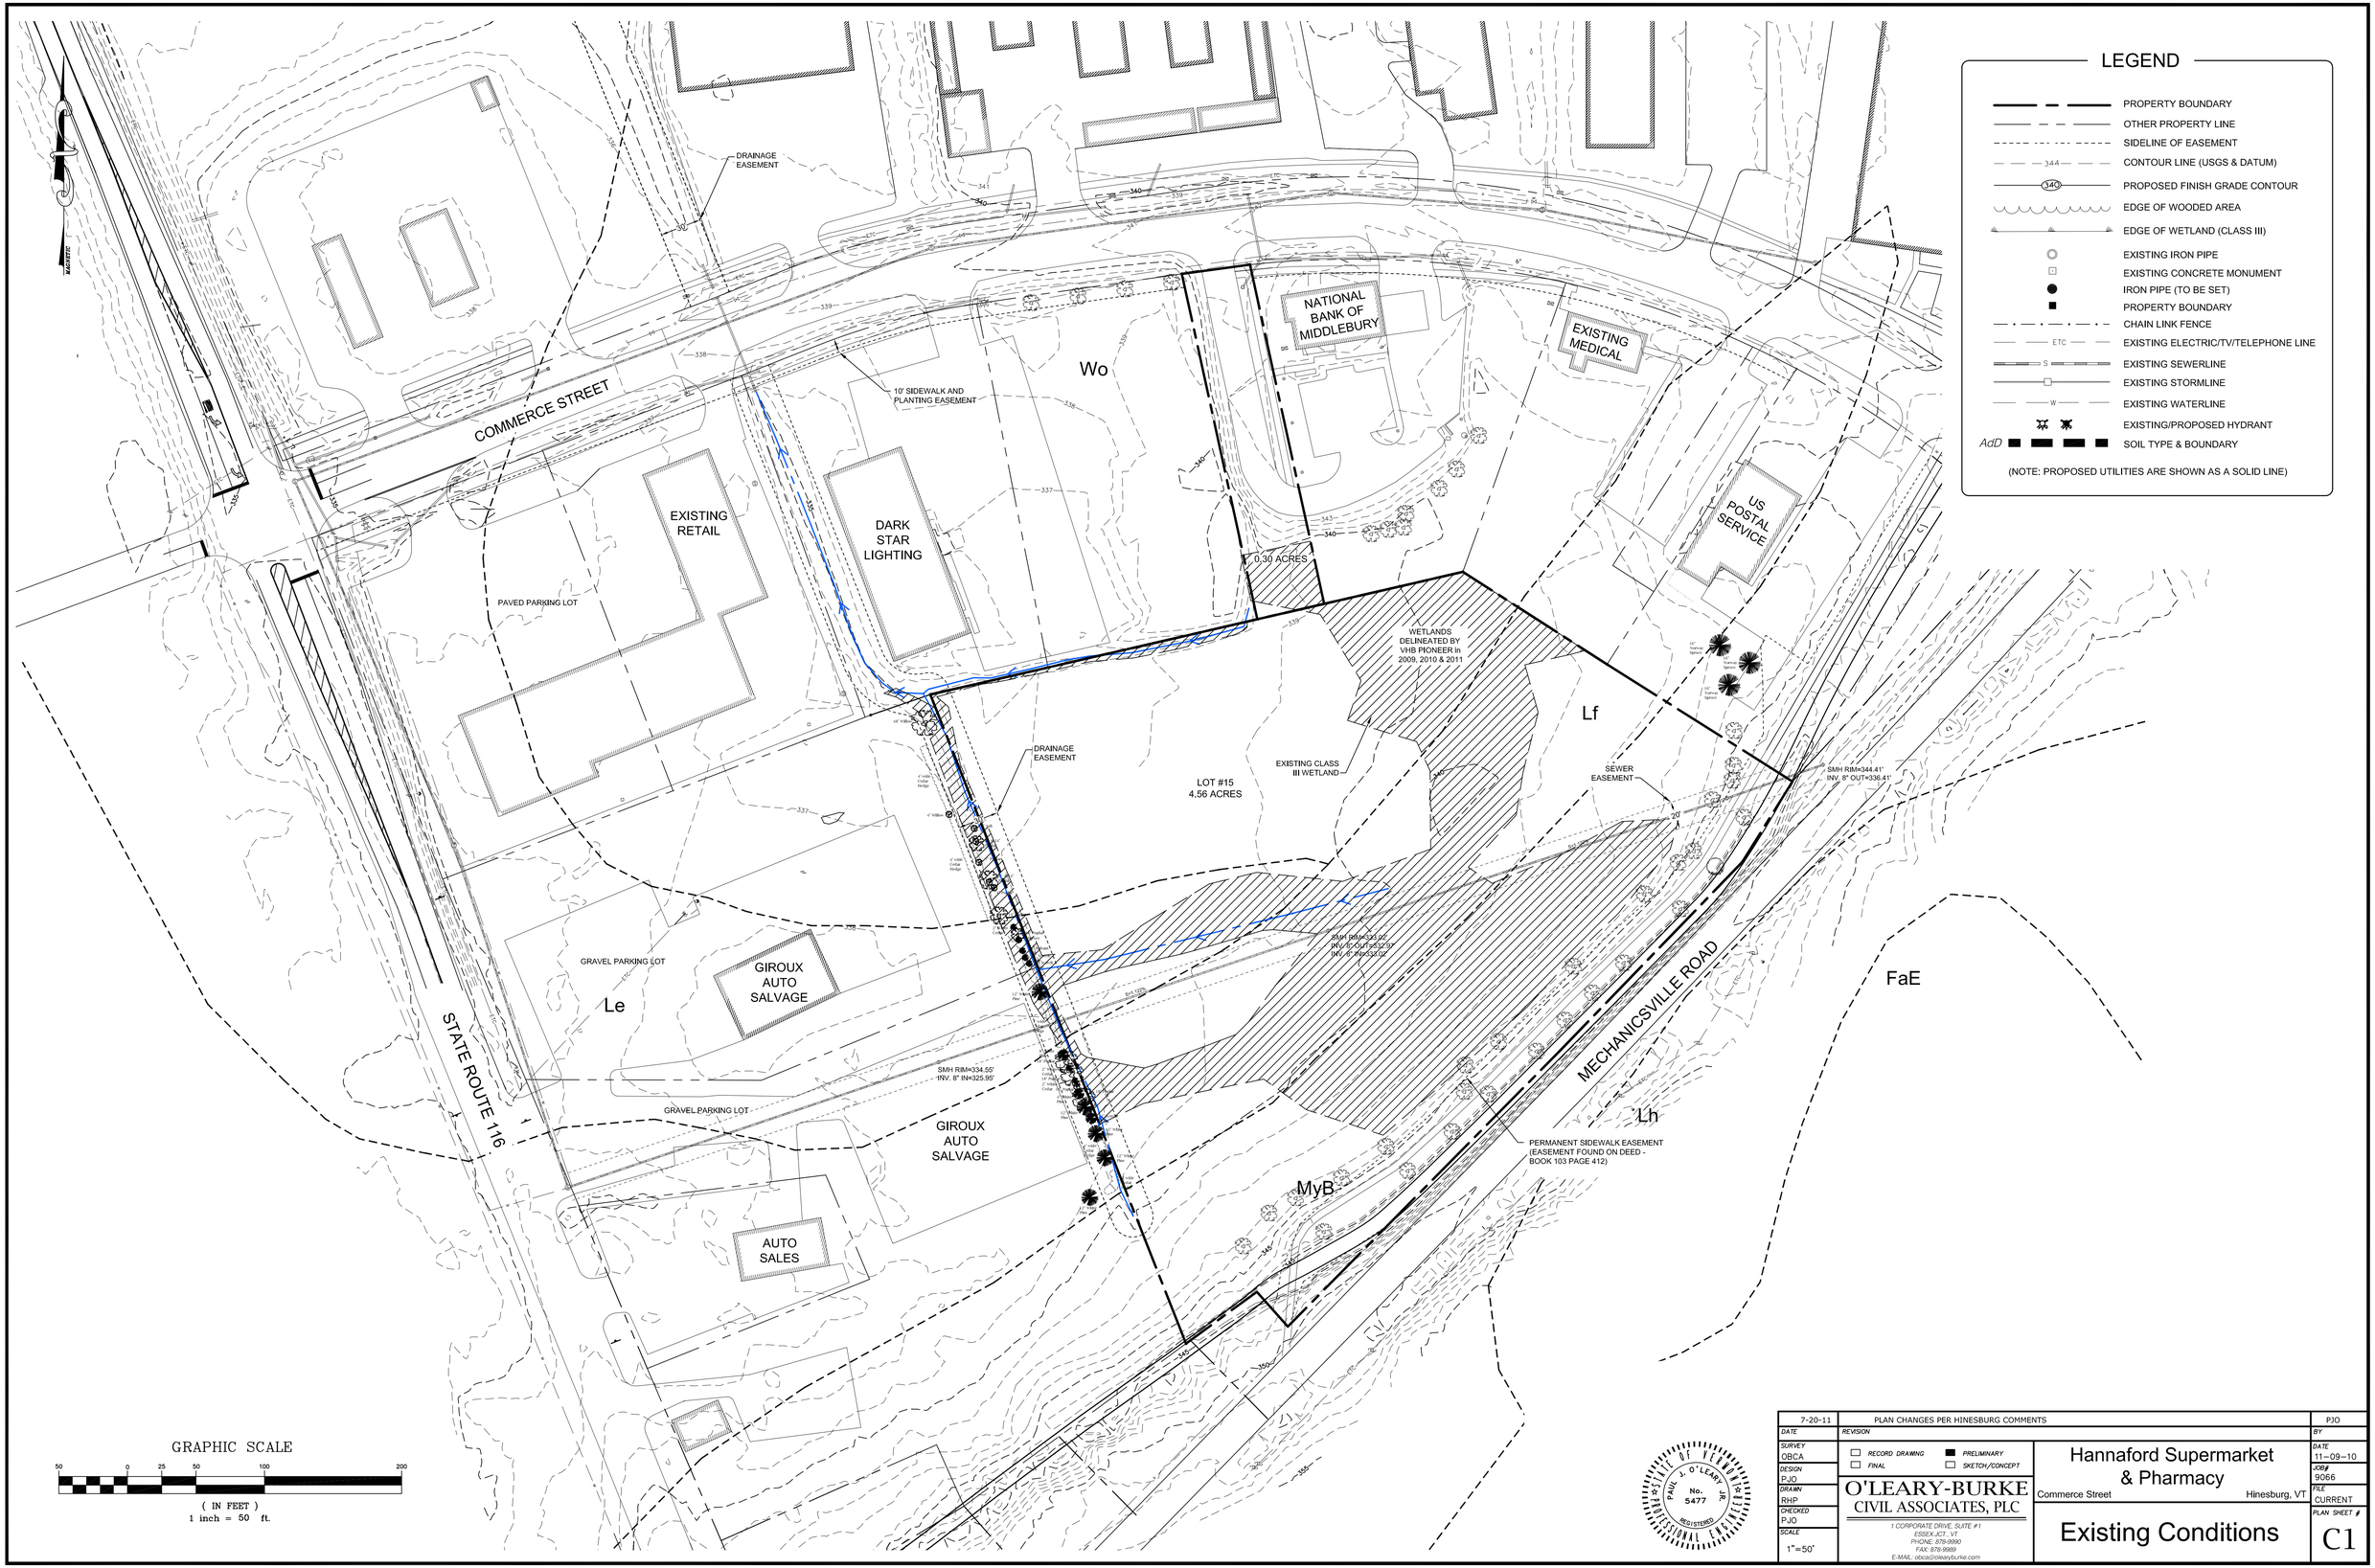

7-20-11	PLAN CHANGES PER HINESBURG COMMENTS	PJO
DATE	REVISION	BY
SURVEY: OBCA	☐ RECORD DRAWING ■ PRELIMINARY ☐ FINAL ☐ SKETCH/CONCEPT	DATE: 11-09-10
DESIGN: PJO		JOB #: 9066
DRAWN: RHP		FILE: CURRENT
CHECKED: PJO		PLAN SHEET #: C1
SCALE: 1"=50'		

STATE OF VERMONT — PAUL J. O'LEARY, JR. — No. 5477 — REGISTERED PROFESSIONAL ENGINEER

O'LEARY-BURKE CIVIL ASSOCIATES, PLC
1 CORPORATE DRIVE, SUITE #1
ESSEX JCT., VT
PHONE: 878-9990
FAX: 878-9999
E-MAIL: obca@olearyburke.com

Hannaford Supermarket & Pharmacy
Commerce Street — Hinesburg, VT

Existing Conditions