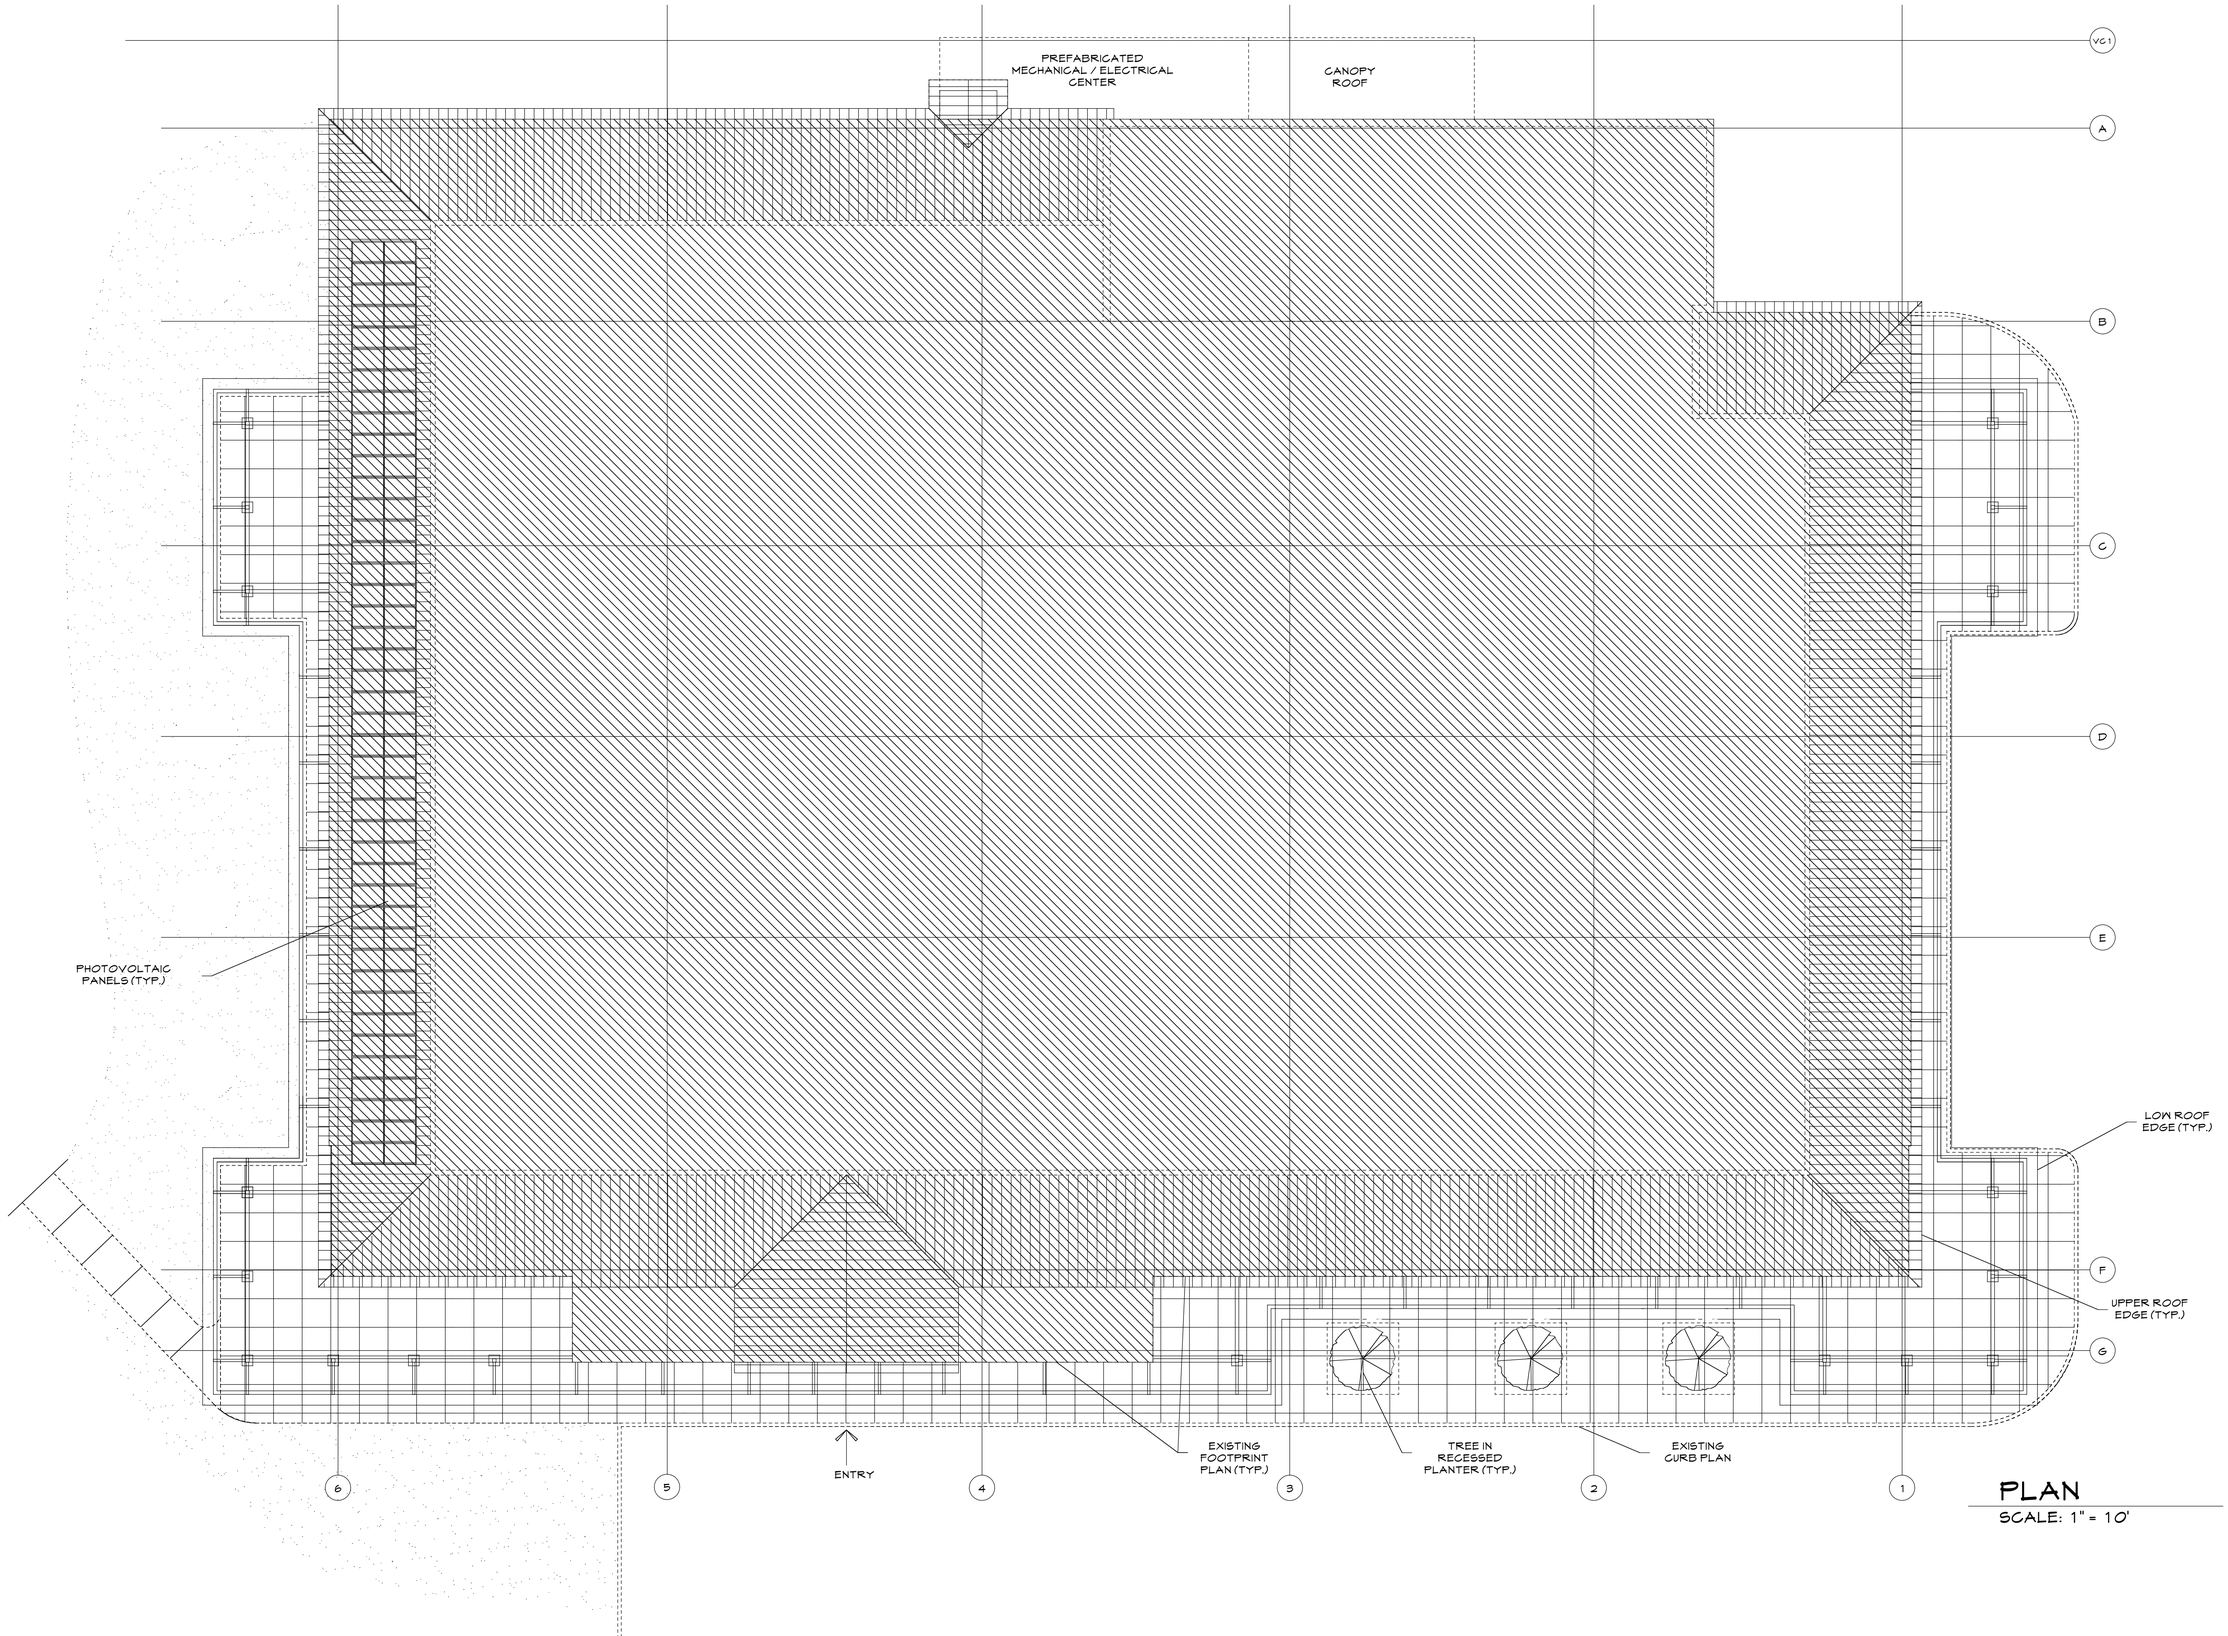

PLAN
SCALE: 1" = 10'

BAST & ROOD ARCHITECTS
187 WINDRON LANE
PO BOX 220
HINESBURG, VT 05461

TEL: 802 - 482 - 5200
FAX: 802 - 482 - 3453
EMAIL: bastrood@maxvt.net

MUNICIPAL REVIEW SET, NOT FOR CONSTRUCTION

PROPOSED REVISIONS

HANNAFORD SUPERMARKET

COMMERCE STREET
HINESBURG, VERMONT 05461

DRAWING TITLE
Building Plan View

SCALE

DATE
April 26, 2012

DRAWING NUMBER
A-1