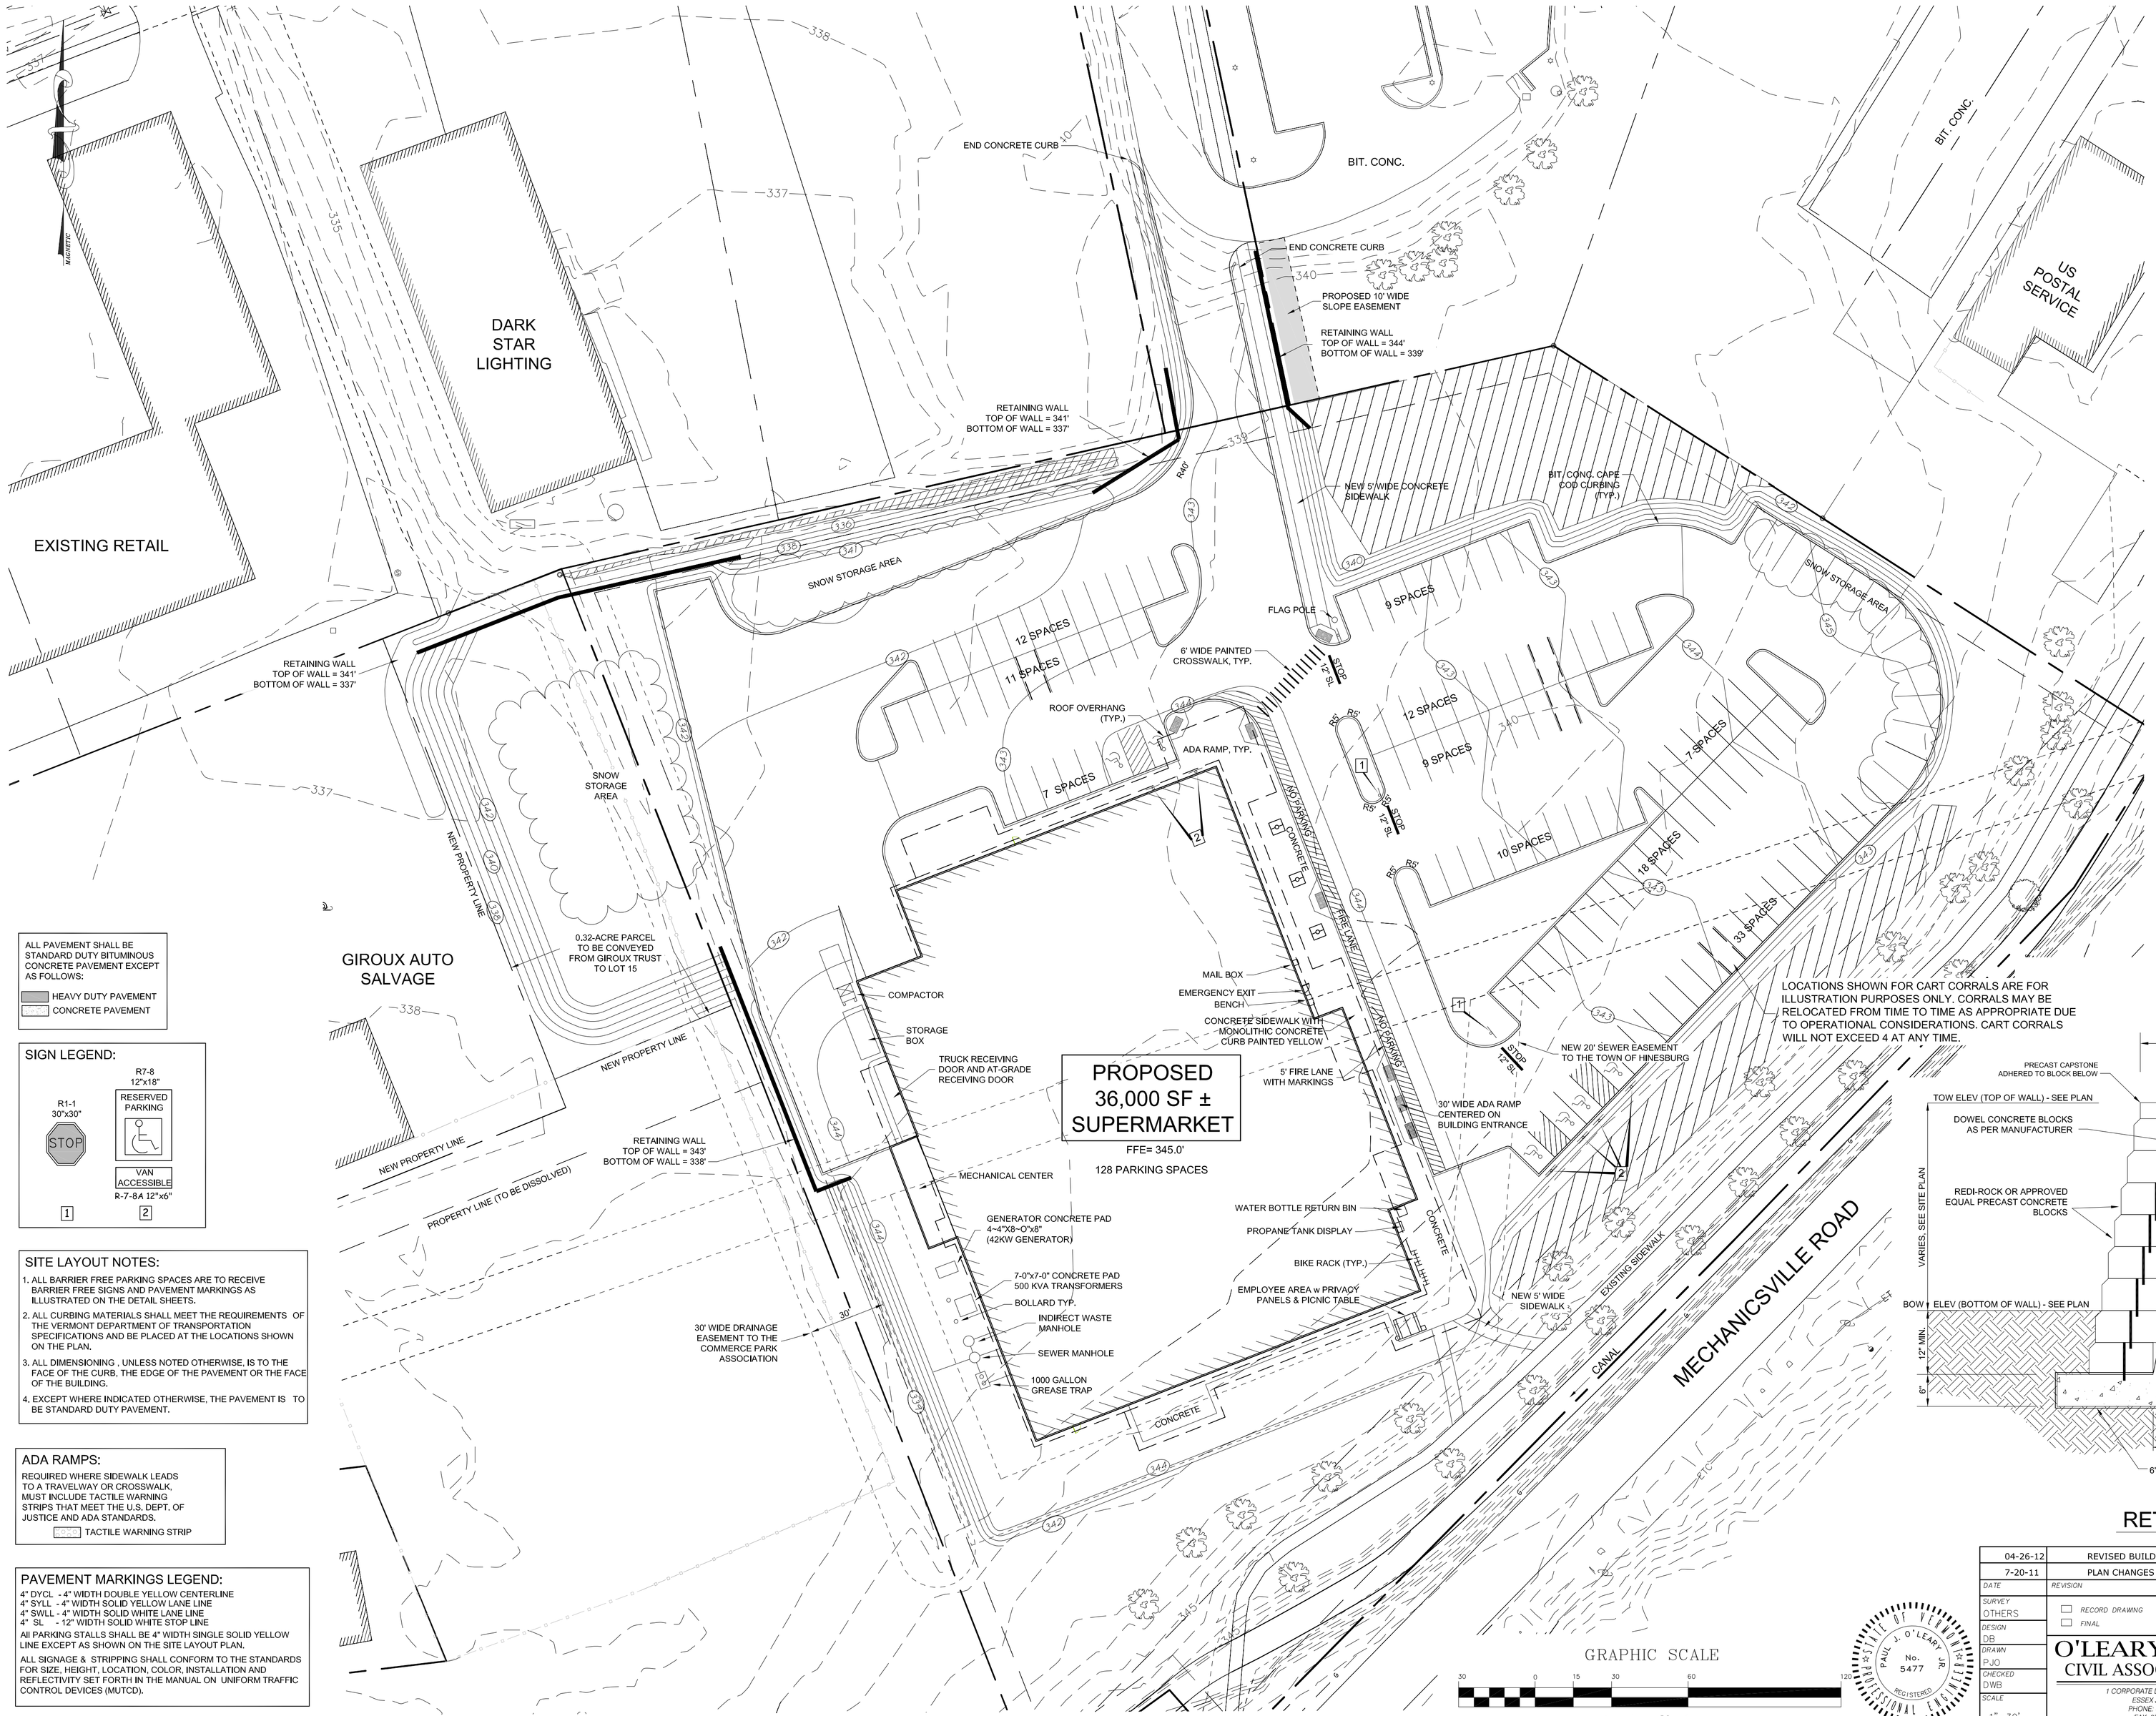

LEGEND

- PROPERTY BOUNDARY
- OTHER PROPERTY LINE
- SIDELINE OF EASEMENT
- CONTOUR LINE (USGS & DATUM)
- PROPOSED FINISH GRADE CONTOUR
- EDGE OF WOODED AREA
- EDGE OF WETLAND (CLASS III)
- EXISTING IRON PIPE
- EXISTING CONCRETE MONUMENT
- IRON PIPE (TO BE SET)
- PROPERTY BOUNDARY
- CHAIN LINK FENCE
- EXISTING ELECTRIC/TV/TELEPHONE LINE
- EXISTING SEWERLINE
- EXISTING STORMLINE
- EXISTING WATERLINE
- PROPOSED CONCRETE CURB
- EXISTING/PROPOSED HYDRANT
- AdD SOIL TYPE & BOUNDARY

(NOTE: PROPOSED UTILITIES ARE SHOWN AS A SOLID LINE)

ALL PAVEMENT SHALL BE STANDARD DUTY BITUMINOUS CONCRETE PAVEMENT EXCEPT AS FOLLOWS:

- HEAVY DUTY PAVEMENT
- CONCRETE PAVEMENT

SIGN LEGEND:

R1-1 30"x30" STOP

R7-8 12"x18" RESERVED PARKING

VAN ACCESSIBLE R-7-8A 12"x6"

1 2

SITE LAYOUT NOTES:

1. ALL BARRIER FREE PARKING SPACES ARE TO RECEIVE BARRIER FREE SIGNS AND PAVEMENT MARKINGS AS ILLUSTRATED ON THE DETAIL SHEETS.
2. ALL CURBING MATERIALS SHALL MEET THE REQUIREMENTS OF THE VERMONT DEPARTMENT OF TRANSPORTATION SPECIFICATIONS AND BE PLACED AT THE LOCATIONS SHOWN ON THE PLAN.
3. ALL DIMENSIONING , UNLESS NOTED OTHERWISE, IS TO THE FACE OF THE CURB, THE EDGE OF THE PAVEMENT OR THE FACE OF THE BUILDING.
4. EXCEPT WHERE INDICATED OTHERWISE, THE PAVEMENT IS TO BE STANDARD DUTY PAVEMENT.

ADA RAMPS:

REQUIRED WHERE SIDEWALK LEADS TO A TRAVELWAY OR CROSSWALK, MUST INCLUDE TACTILE WARNING STRIPS THAT MEET THE U.S. DEPT. OF JUSTICE AND ADA STANDARDS.

TACTILE WARNING STRIP

PAVEMENT MARKINGS LEGEND:

4" DYCL - 4" WIDTH DOUBLE YELLOW CENTERLINE
4" SYLL - 4" WIDTH SOLID YELLOW LANE LINE
4" SWLL - 4" WIDTH SOLID WHITE LANE LINE
4" SL - 12" WIDTH SOLID WHITE STOP LINE

All PARKING STALLS SHALL BE 4" WIDTH SINGLE SOLID YELLOW LINE EXCEPT AS SHOWN ON THE SITE LAYOUT PLAN.

ALL SIGNAGE & STRIPPING SHALL CONFORM TO THE STANDARDS FOR SIZE, HEIGHT, LOCATION, COLOR, INSTALLATION AND REFLECTIVITY SET FORTH IN THE MANUAL ON UNIFORM TRAFFIC CONTROL DEVICES (MUTCD).

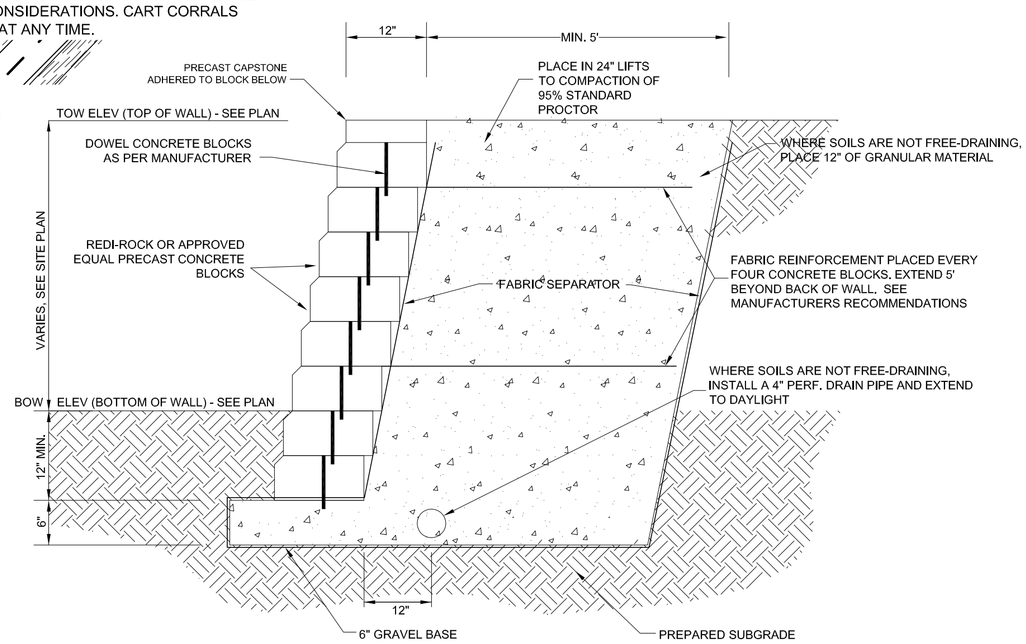

RETAINING WALL DETAIL

NTS

DATE	REVISION	BY
04-26-12	REVISED BUILDING FOOTPRINT, PARKING LAYOUT, BOUNDARY LINE ADJUSTMENT	BJB
7-20-11	PLAN CHANGES PER HINESBURG COMMENTS	PJO

SURVEY: OTHERS
DESIGN: DB
DRAWN: PJO
CHECKED: DWB
SCALE: 1"=30'

☐ RECORD DRAWING ☐ FINAL ■ PRELIMINARY ☐ SKETCH/CONCEPT

O'LEARY-BURKE CIVIL ASSOCIATES, PLC
1 CORPORATE DRIVE, SUITE #1
ESSEX JCT., VT
PHONE: 878-9990
FAX: 878-9989
E-MAIL: obca@olearyburke.com

PAUL J. O'LEARY JR. No. 5477 REGISTERED PROFESSIONAL ENGINEER STATE OF VERMONT

Hannaford Supermarket & Pharmacy

Commerce Street — Hinesburg, VT

30-Scale Site Plan

DATE: 2-22-11
JOB #: 9066
FILE: S1C7
PLAN SHEET #: C3