LOCATION PLAN

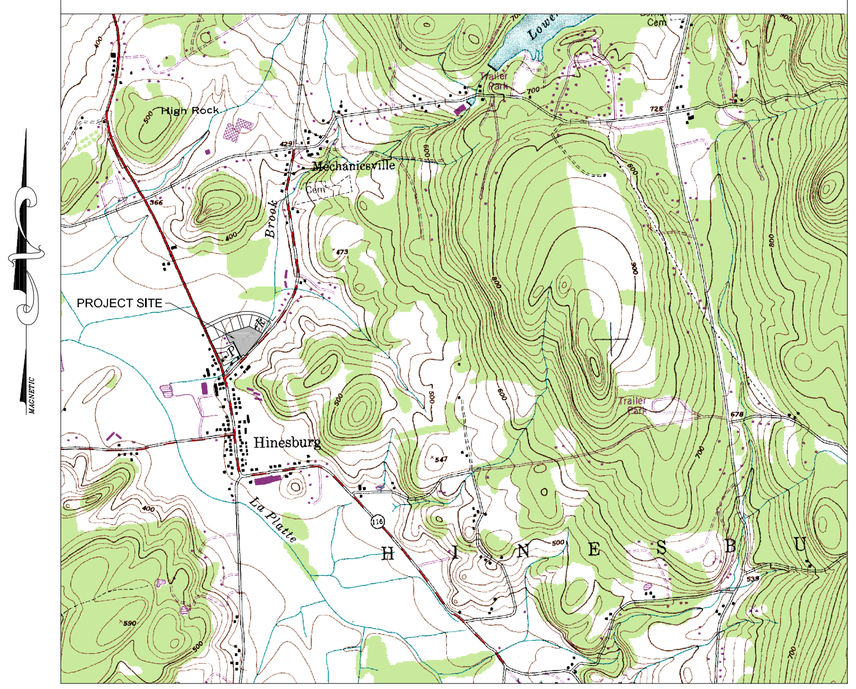

SHEET INDEX

C1 EXISTING CONDITIONS

C2 OVERALL PLAN

C3 SITE PLAN

C4 COMMERCE STREET UTILITY PLAN

C5 LOT 15 UTILITY PLAN

C6 STORMWATER MANAGEMENT PLAN

C7 STORMWATER MANAGEMENT DETAILS

C8 LOT 15 EROSION CONTROL PLAN

C9 SEWER & WATER DETAILS

C10 ROAD & EROSION DETAILS

L1 LANDSCAPE PLAN

L2 LIGHTING PLAN

L3 LANDSCAPE DETAILS

A1 BUILDING PLAN VIEW

A2 BUILDING ELEVATIONS

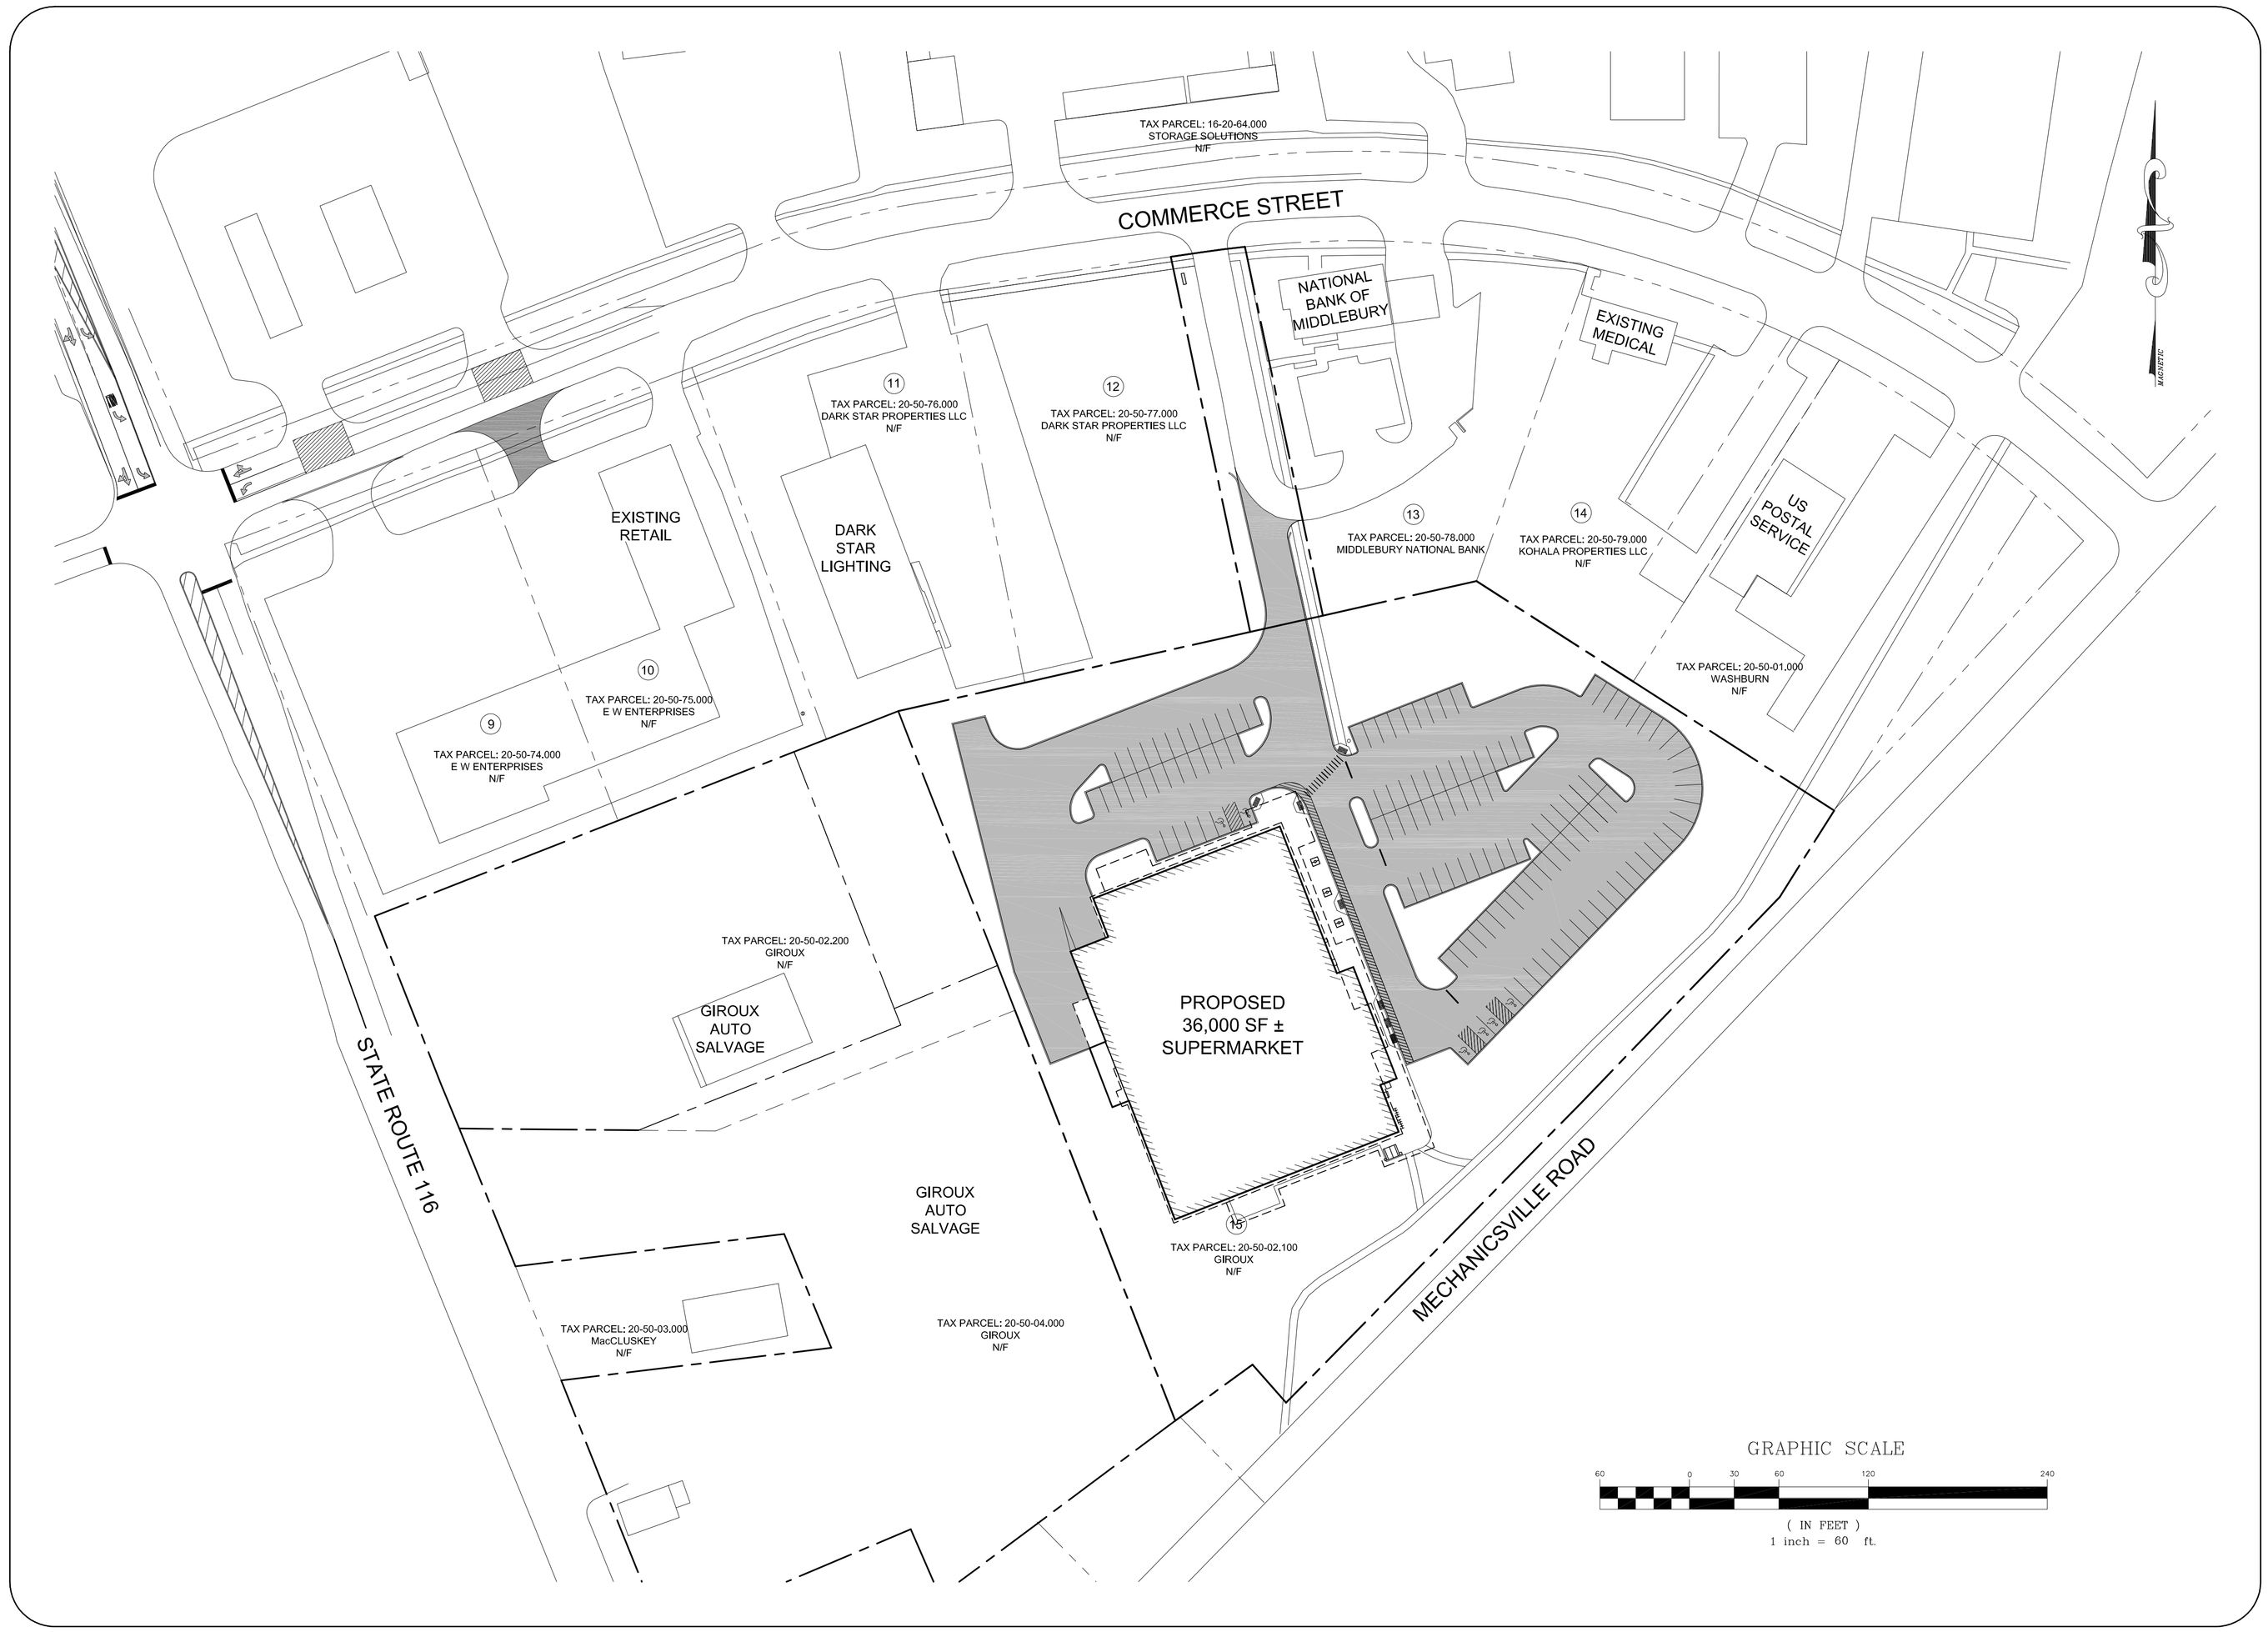

HANNAFORD SUPERMARKET & PHARMACY

COMMERCE STREET, HINESBURG, VERMONT

April 26, 2012

APPLICANT

MARTIN'S FOOD OF SOUTH BURLINGTON, INC.
P.O. BOX 1000
PORTLAND, ME 04104

DEVELOPMENT CONSULTANT

WHITE + BURKE REAL ESTATE
INVESTMENT ADVISORS, INC.
168 BATTERY STREET
BURLINGTON, VT. 05401

OWNER

BERNARD A. GIROUX TRUST
JUNE T. GIROUX TRUST
VICTOR T. GIROUX TRUST
RAMONA. GIROUX TRUST
9318 ROUTE 116
HINESBURG, VT

CIVIL & SITE ENGINEER

O'LEARY-BURKE CIVIL ASSOCIATES, PLC.
1 CORPORATE DRIVE, SUITE 1
ESSEX JCT., VT 05452

LANDSCAPE ARCHITECT

SE GROUP
131 CHURCH STREET
BURLINGTON, VT. 05401

ENVIRONMENTAL CONSULTANT

VHB
7056 ROUTE 7
NORTH FERRISBURGH, VT. 05473

TRAFFIC CONSULTANT

LAMOUREUX & DICKINSON
14 MORSE DRIVE
ESSEX JCT., VT 05452

ARCHITECT

BAST & ROOD ARCHITECTS
P.O. BOX 220
HINESBURG, VT 05461