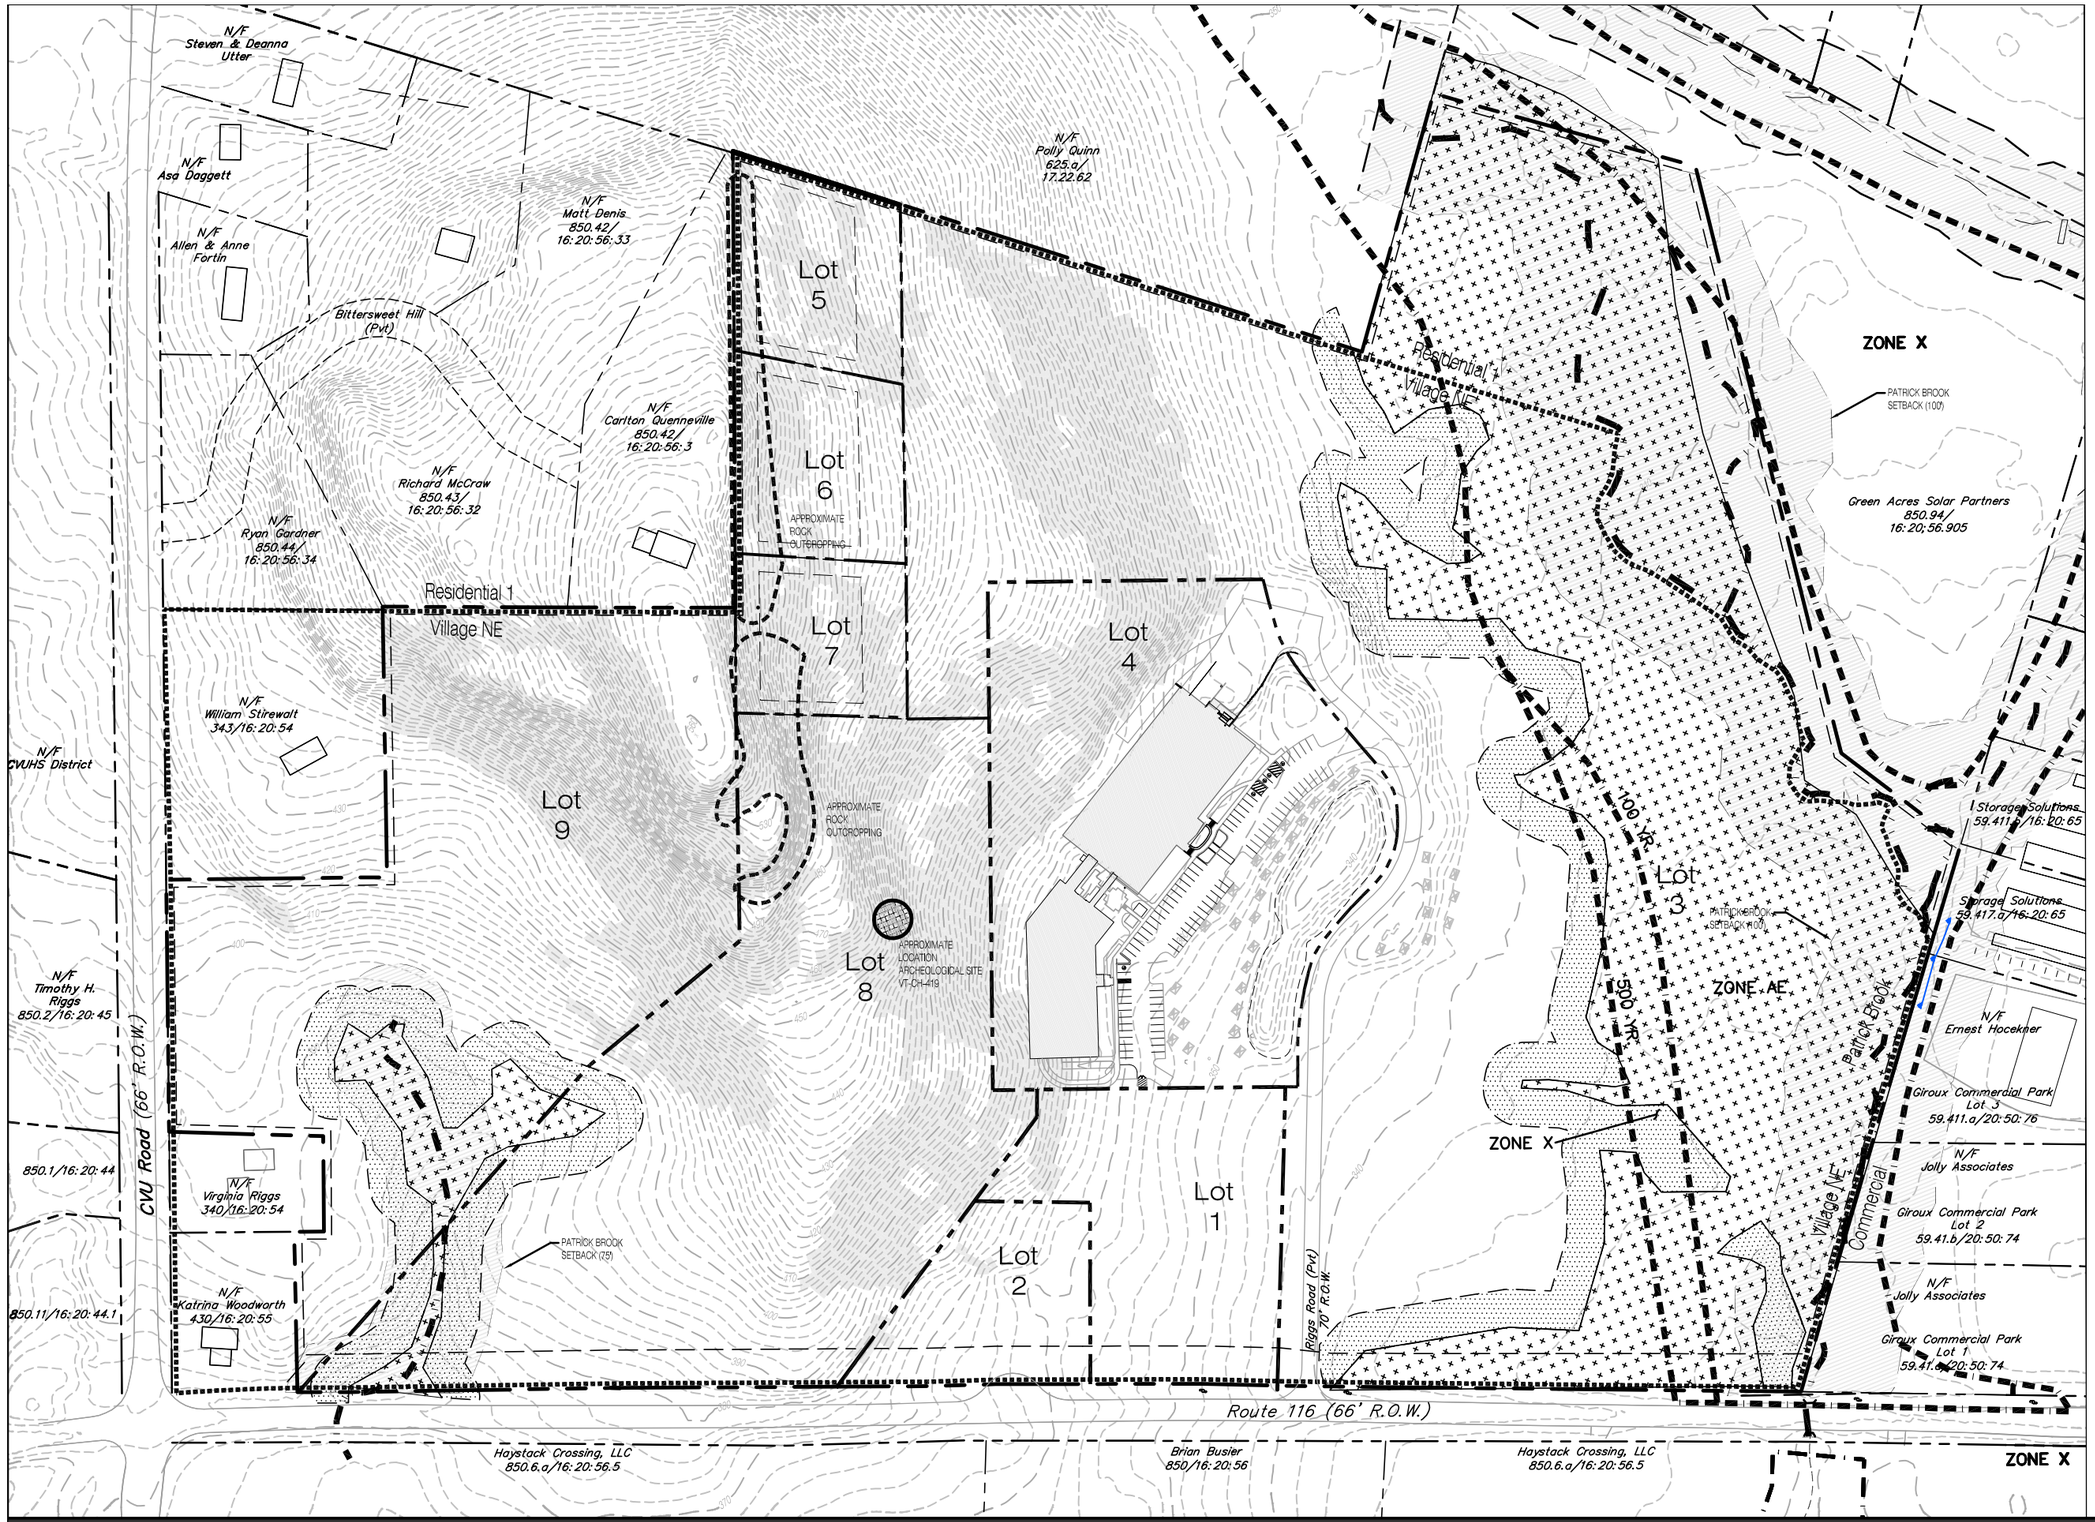

N

0 100' 200' 400'

SCALE: 1" = 200'

LEGEND

- PROPERTY BOUNDARY
- LOT LINE
- BUILDING SETBACK
- EASEMENT
- ZONING LINE
- EXISTING CONTOUR
- FLOOD PLAIN
- PATRICK BROOK
- PATRICK BROOK SETBACK
- WETLANDS
- 50' WETLANDS BUFFER
- AREA WITH SLOPE EXCEEDING 25%