Lyman Property (Hinesburg Center) Conceptual Master Plan

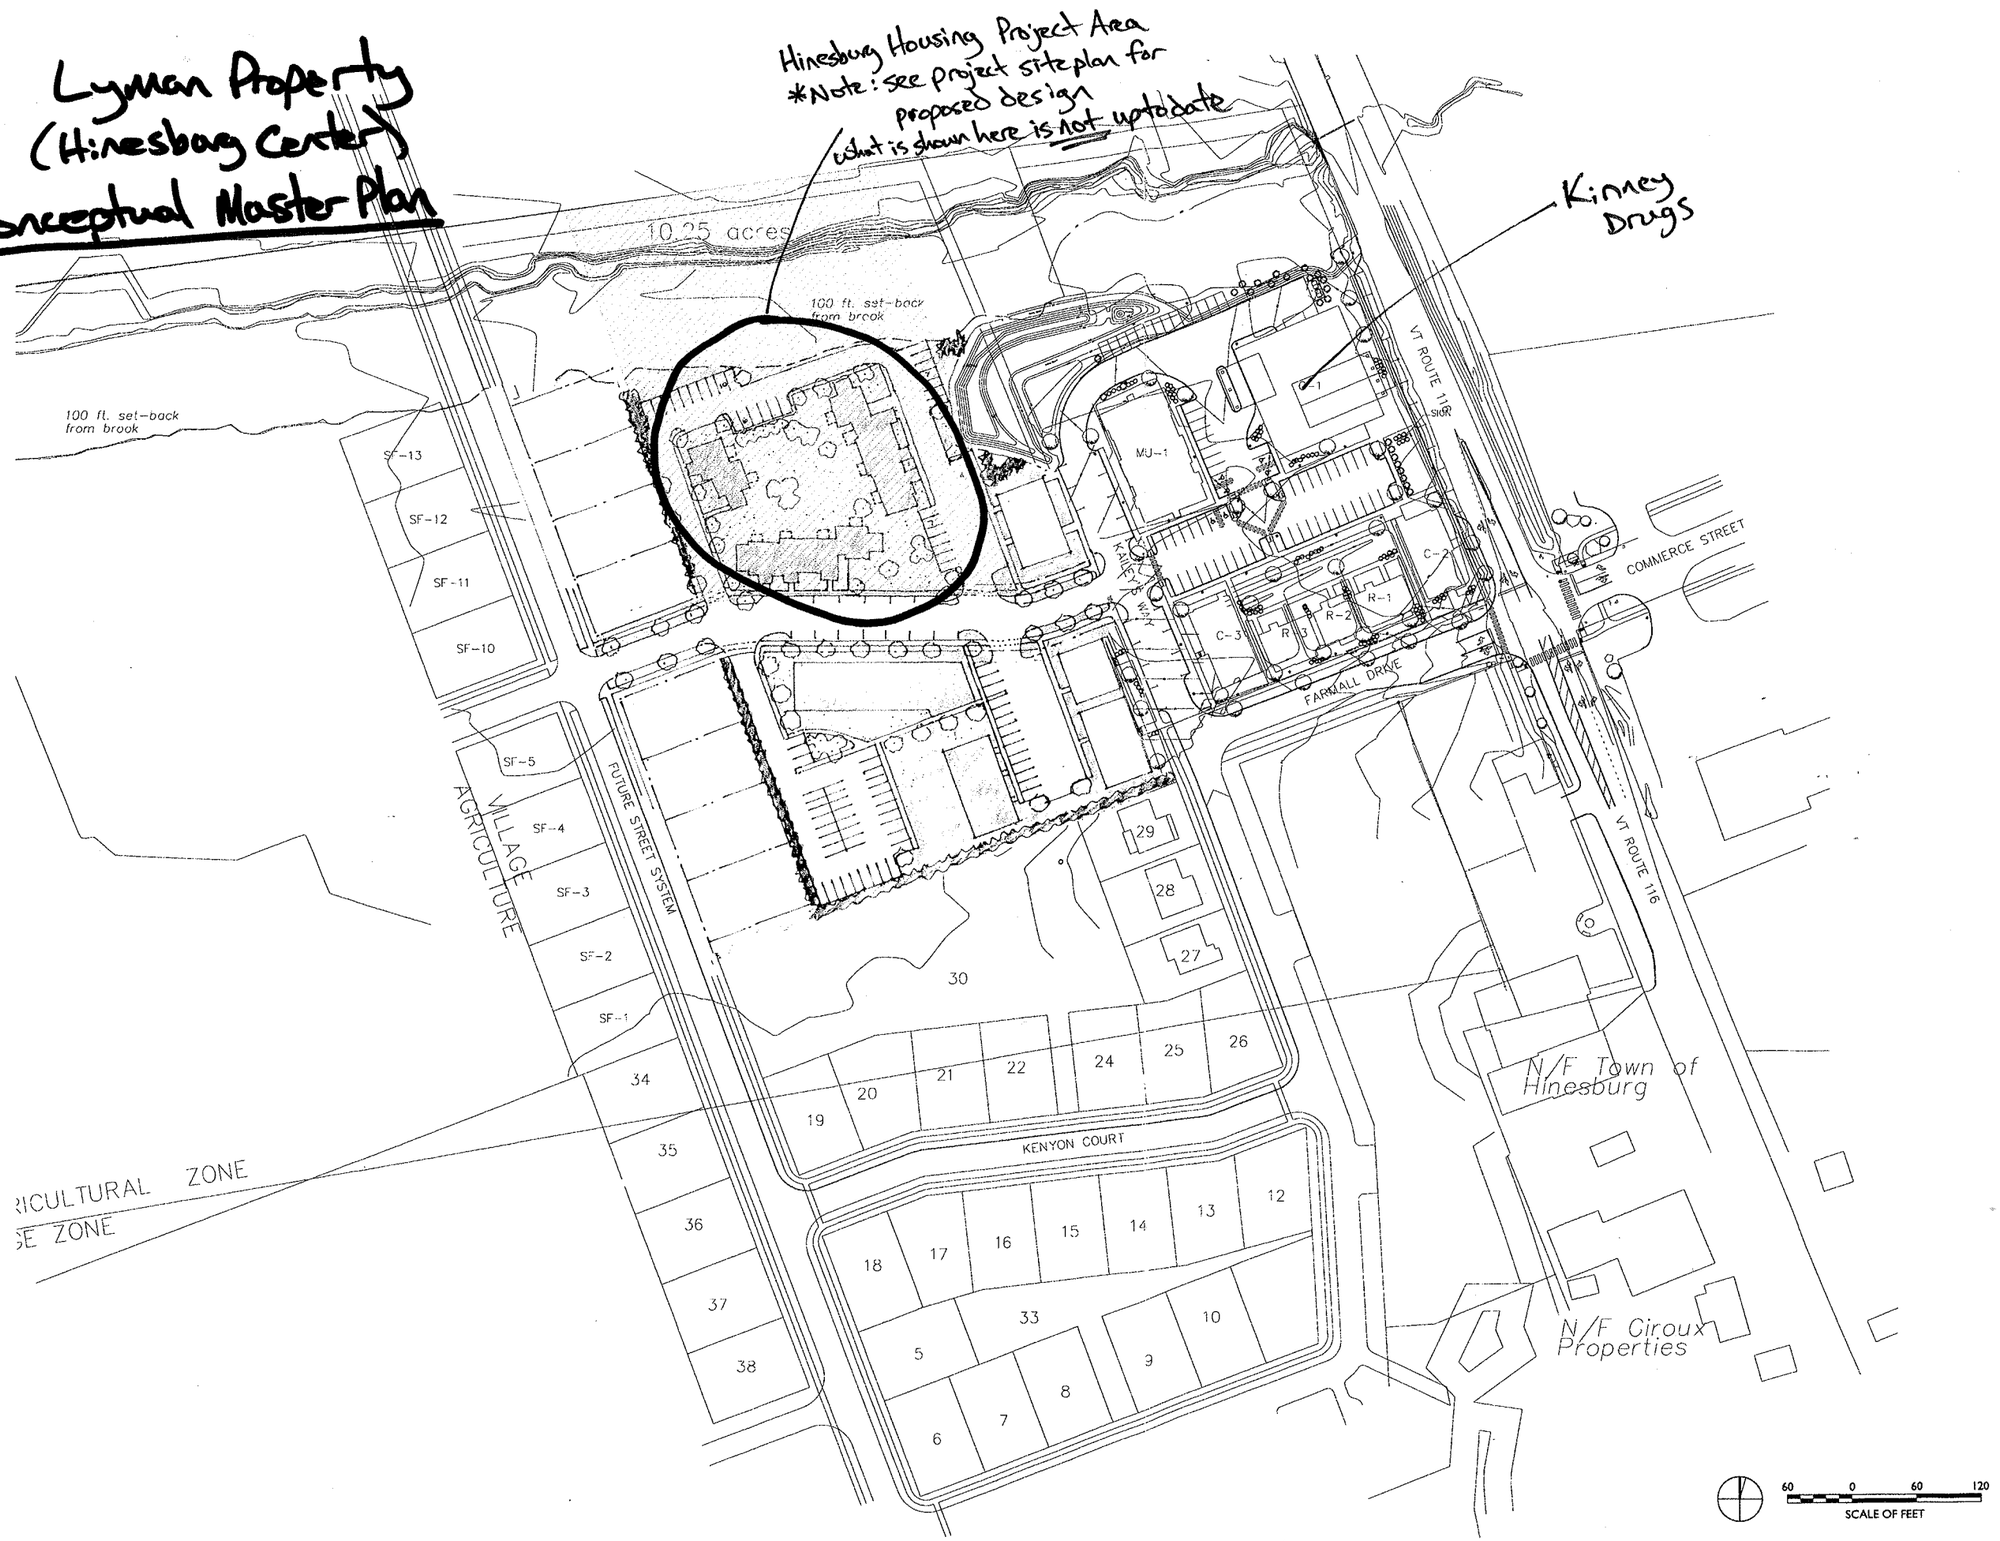

HKW|P
LANDSCAPE ARCHITECTS
H. KEITH WAGNER | PARTNERSHIP
7 Marble Avenue, Burlington VT 05401 T 802.864.0010

HINESBURG CENTER II

MASTER PLAN

REVISIONS

© HKW+P ALL RIGHTS RESERVED 2012

DRAWING NO.

JOB NO. 260

SCALE 1" = 60'-0"

DATE 11.12.12

L1.0