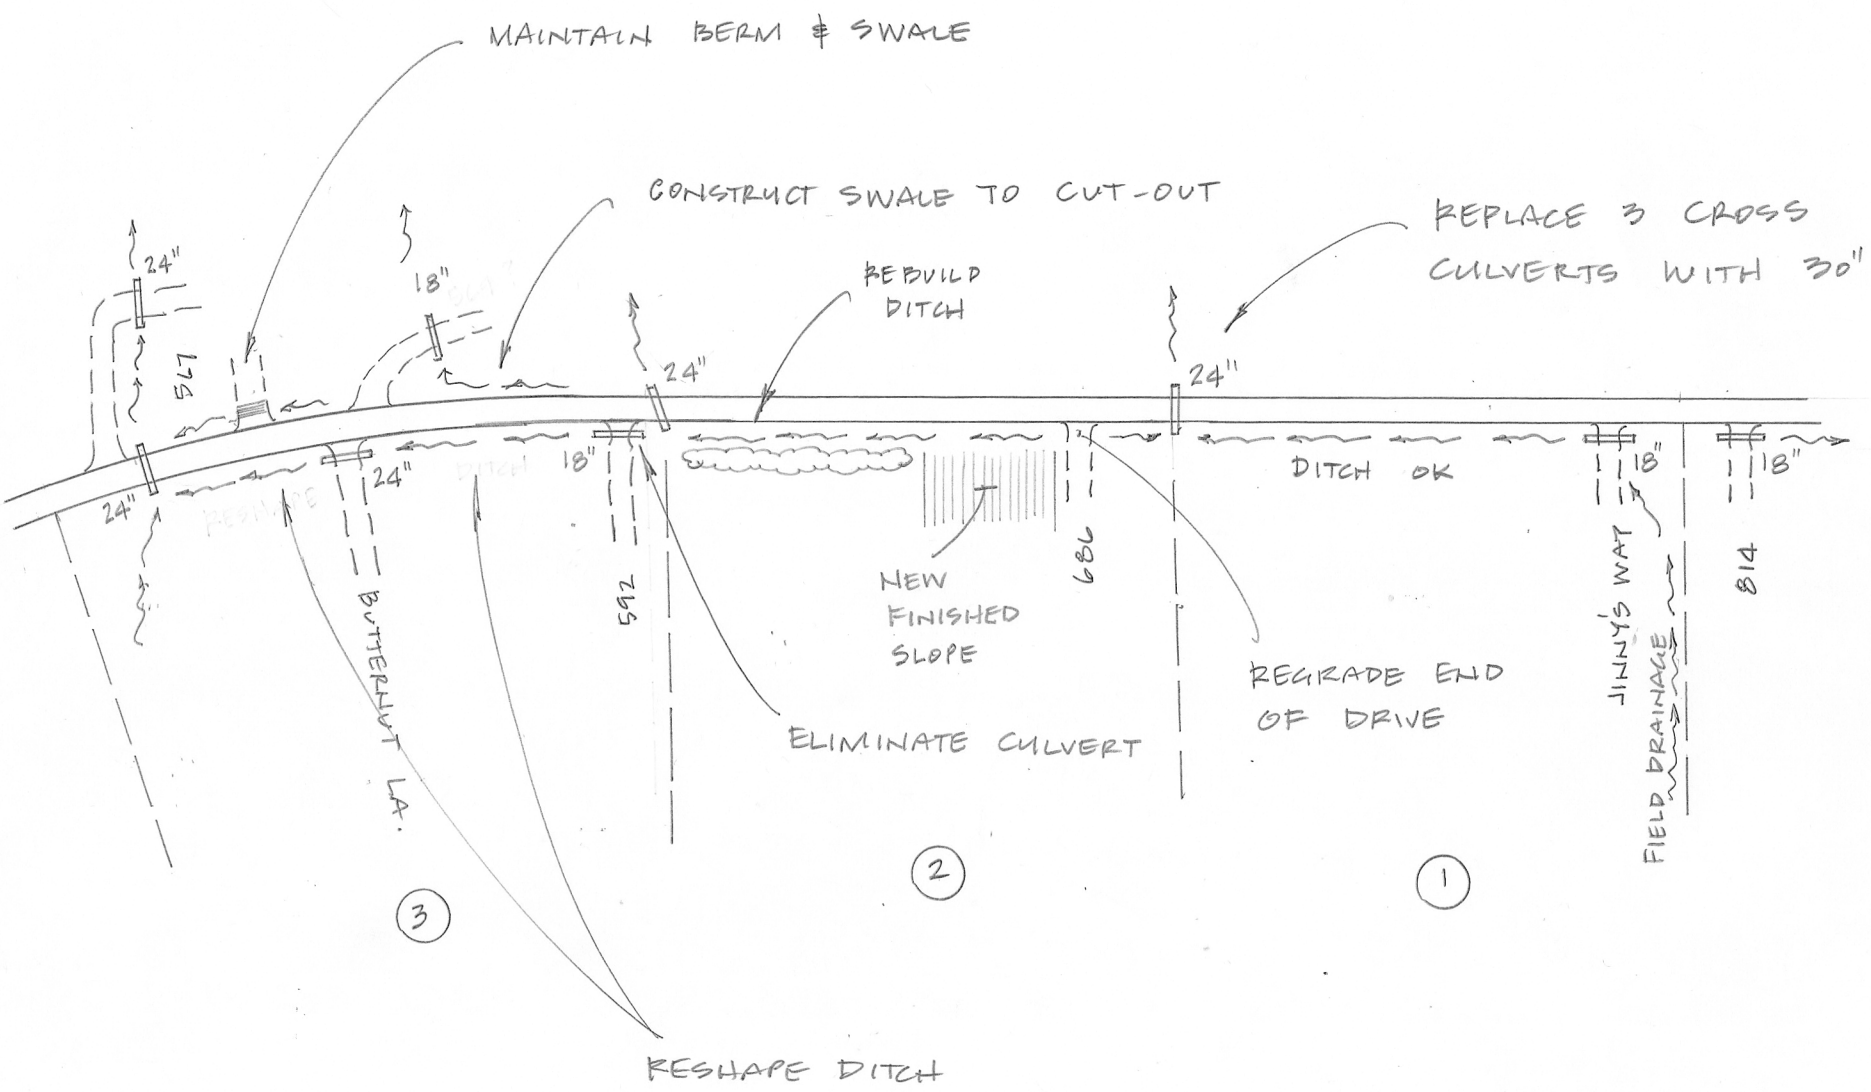

McGEE HILL ROAD

1" = 200'