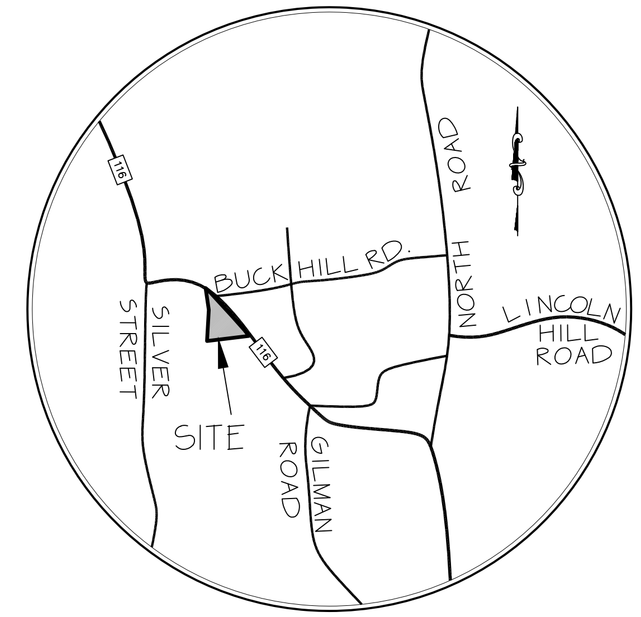

Location Plan

HINESBURG, VT N.T.S.

Legend

- PROJECT BOUNDARY
- SEWER LINE
- WATERLINE
- EXISTING/PROPOSED HYDRANT
- COMBINED ACCESS + UTILITY EASEMENT AREA
- UTILITY EASEMENT AREA
- ACCESS EASEMENT AREA

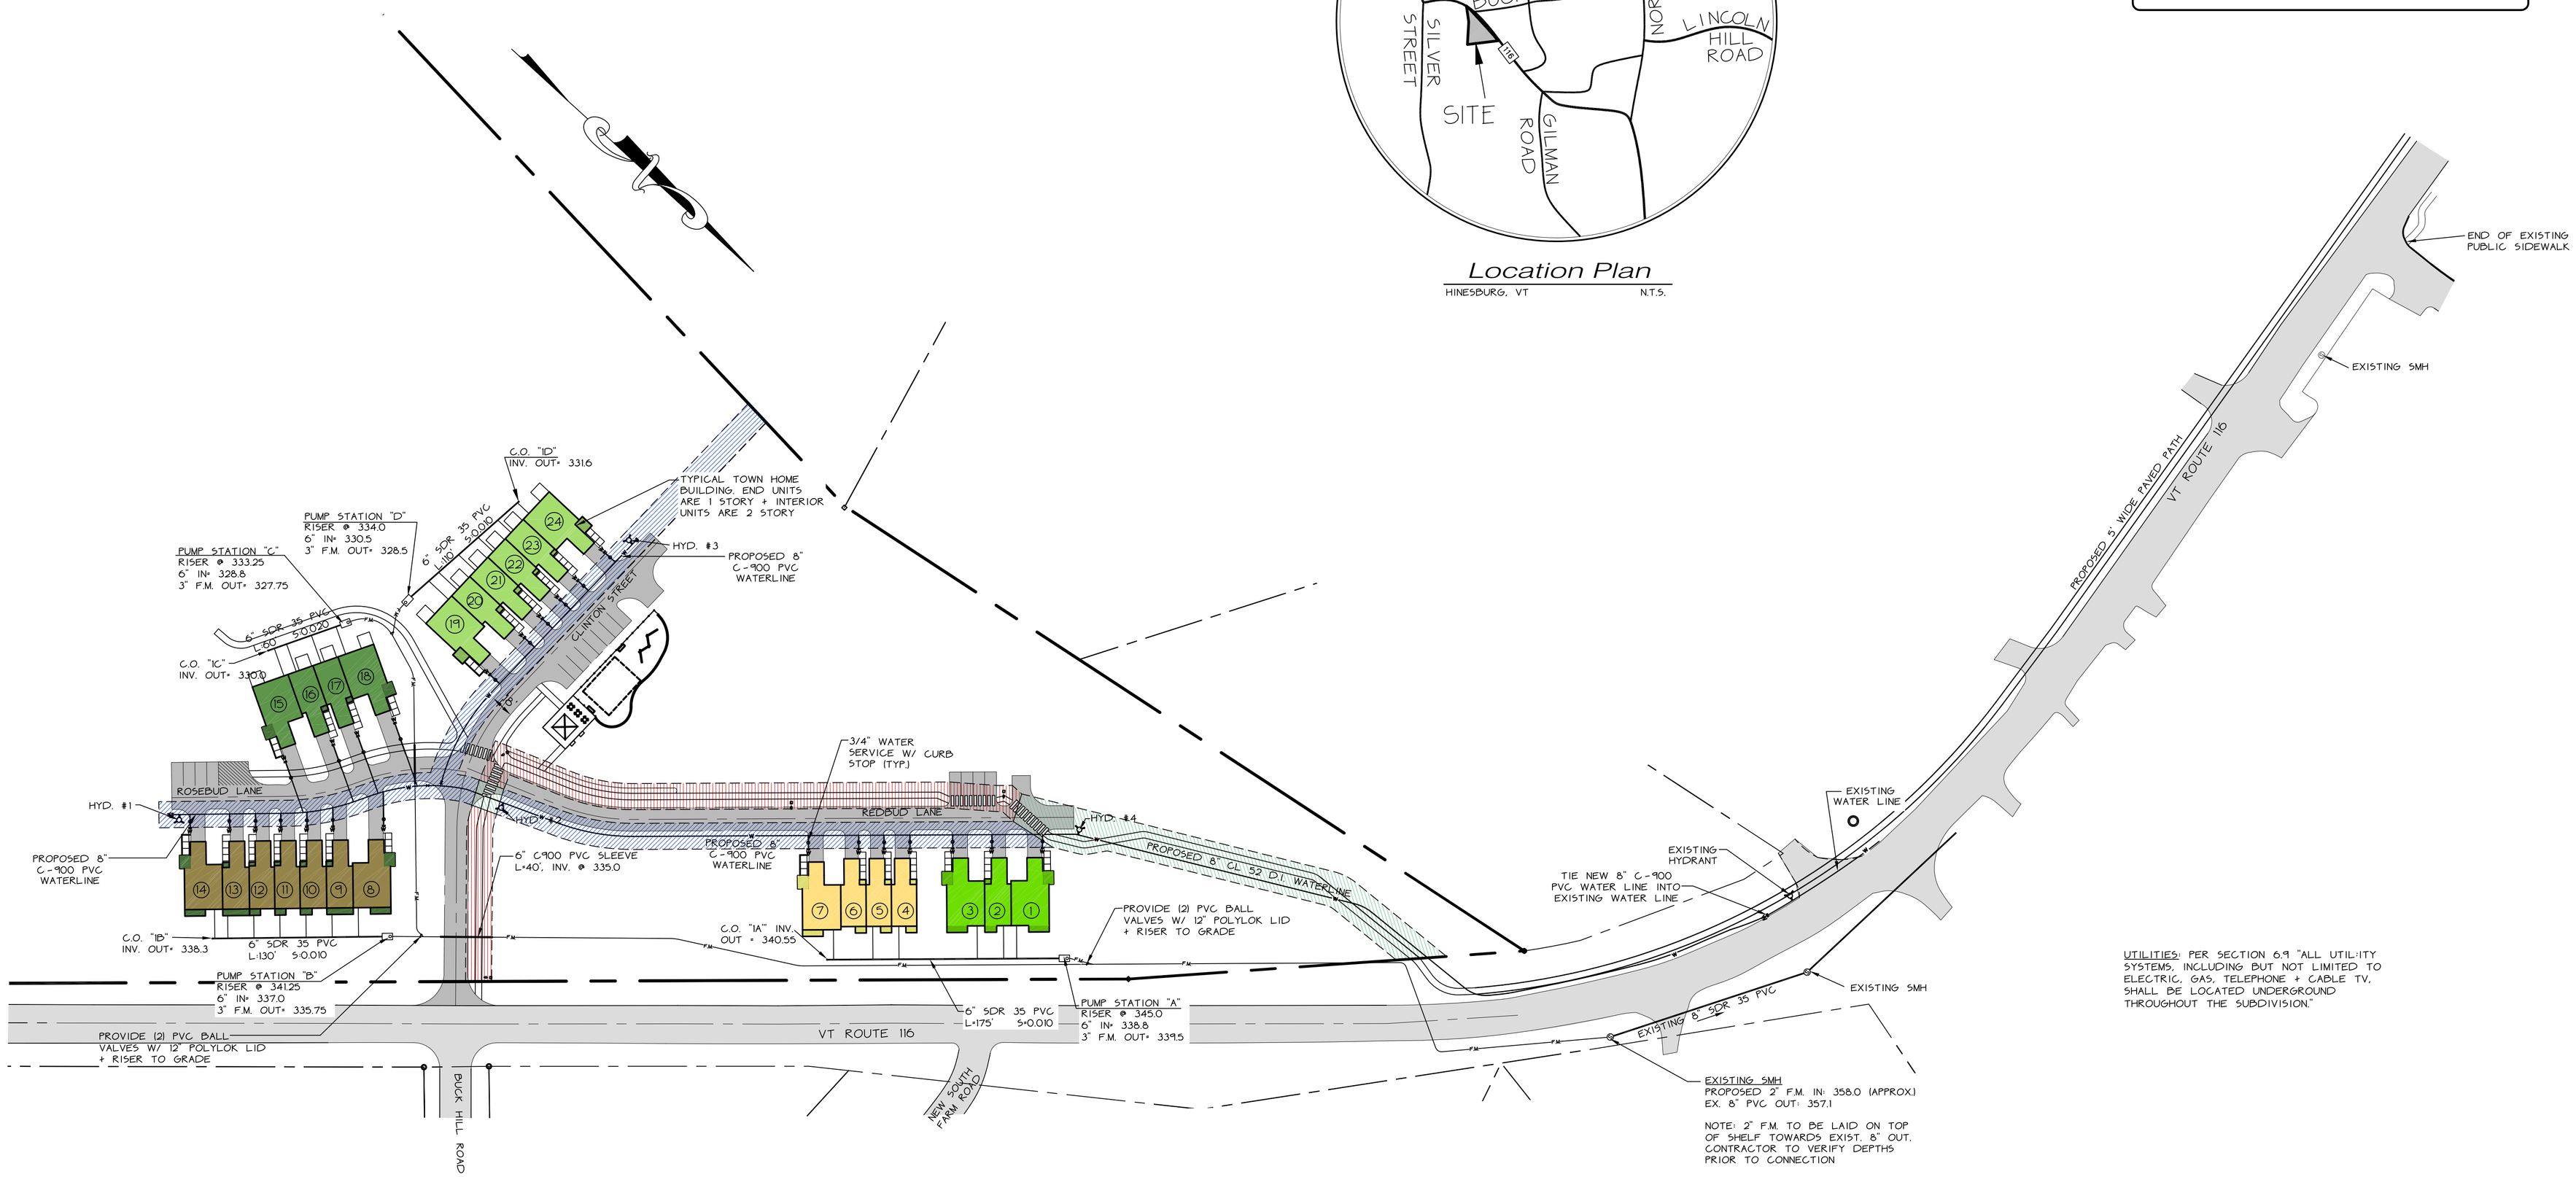

UTILITIES: PER SECTION 6.9 "ALL UTILITY SYSTEMS, INCLUDING BUT NOT LIMITED TO ELECTRIC, GAS, TELEPHONE + CABLE TV, SHALL BE LOCATED UNDERGROUND THROUGHOUT THE SUBDIVISION."

GRAPHIC SCALE

60 0 30 60 120 240

(IN FEET)
1 inch = 60 ft.

Owner & Applicant

ALAN + NANCY NORRIS
P.O. BOX 368
HINESBURG, VT 05461

THE CONTRACTOR SHALL NOTIFY "DIGSAFE" AT 1-888-DIG-SAFE PRIOR TO ANY EXCAVATION.

NOTES:
1) PLEASE REFER TO PLAN SHEETS 1, 2, 3, 6, 7 + 8 FOR ADDITIONAL INFORMATION, DETAILS + SPECIFICATIONS FOR THE WATER AND SEWER SYSTEMS.

2) PLEASE REFER TO PLAN SHEET PL "BOUNDARY PLAT" FOR ADDITIONAL INFORMATION, INCLUDING FLOATING ACCESS + UTILITY EASEMENTS.

STATE OF VERMONT PAUL J. O'LEARY, JR. No. 5477 REGISTERED PROFESSIONAL ENGINEER

DATE 11/12/14	Revised per Wetlands Review		BY PFH
SURVEY OBCA	☐ RECORD DRAWING ☐ PRELIMINARY	MEADOW MIST	DATE 7/16/13
DESIGN OBCA	■ FINAL ☐ SKETCH/CONCEPT	ROUTE 116 HINESBURG, VT	JOB# 8073
DRAWN PFH	O'LEARY-BURKE CIVIL ASSOCIATES, PLC	WATER + SEWER UTILITY PLAN	FILE 8073-S10
CHECKED DWB	1 CORPORATE DRIVE, SUITE 1 ESSEX JCT., VT PHONE: 878-9990 FAX: 878-9989 E-MAIL: obca@olearyburke.com		PLAN SHEET # 11
SCALE 1"=60'			